Figured dimensions only are to be taken from this drawing. All dimensions are to be checked on site before any work is put in hand.

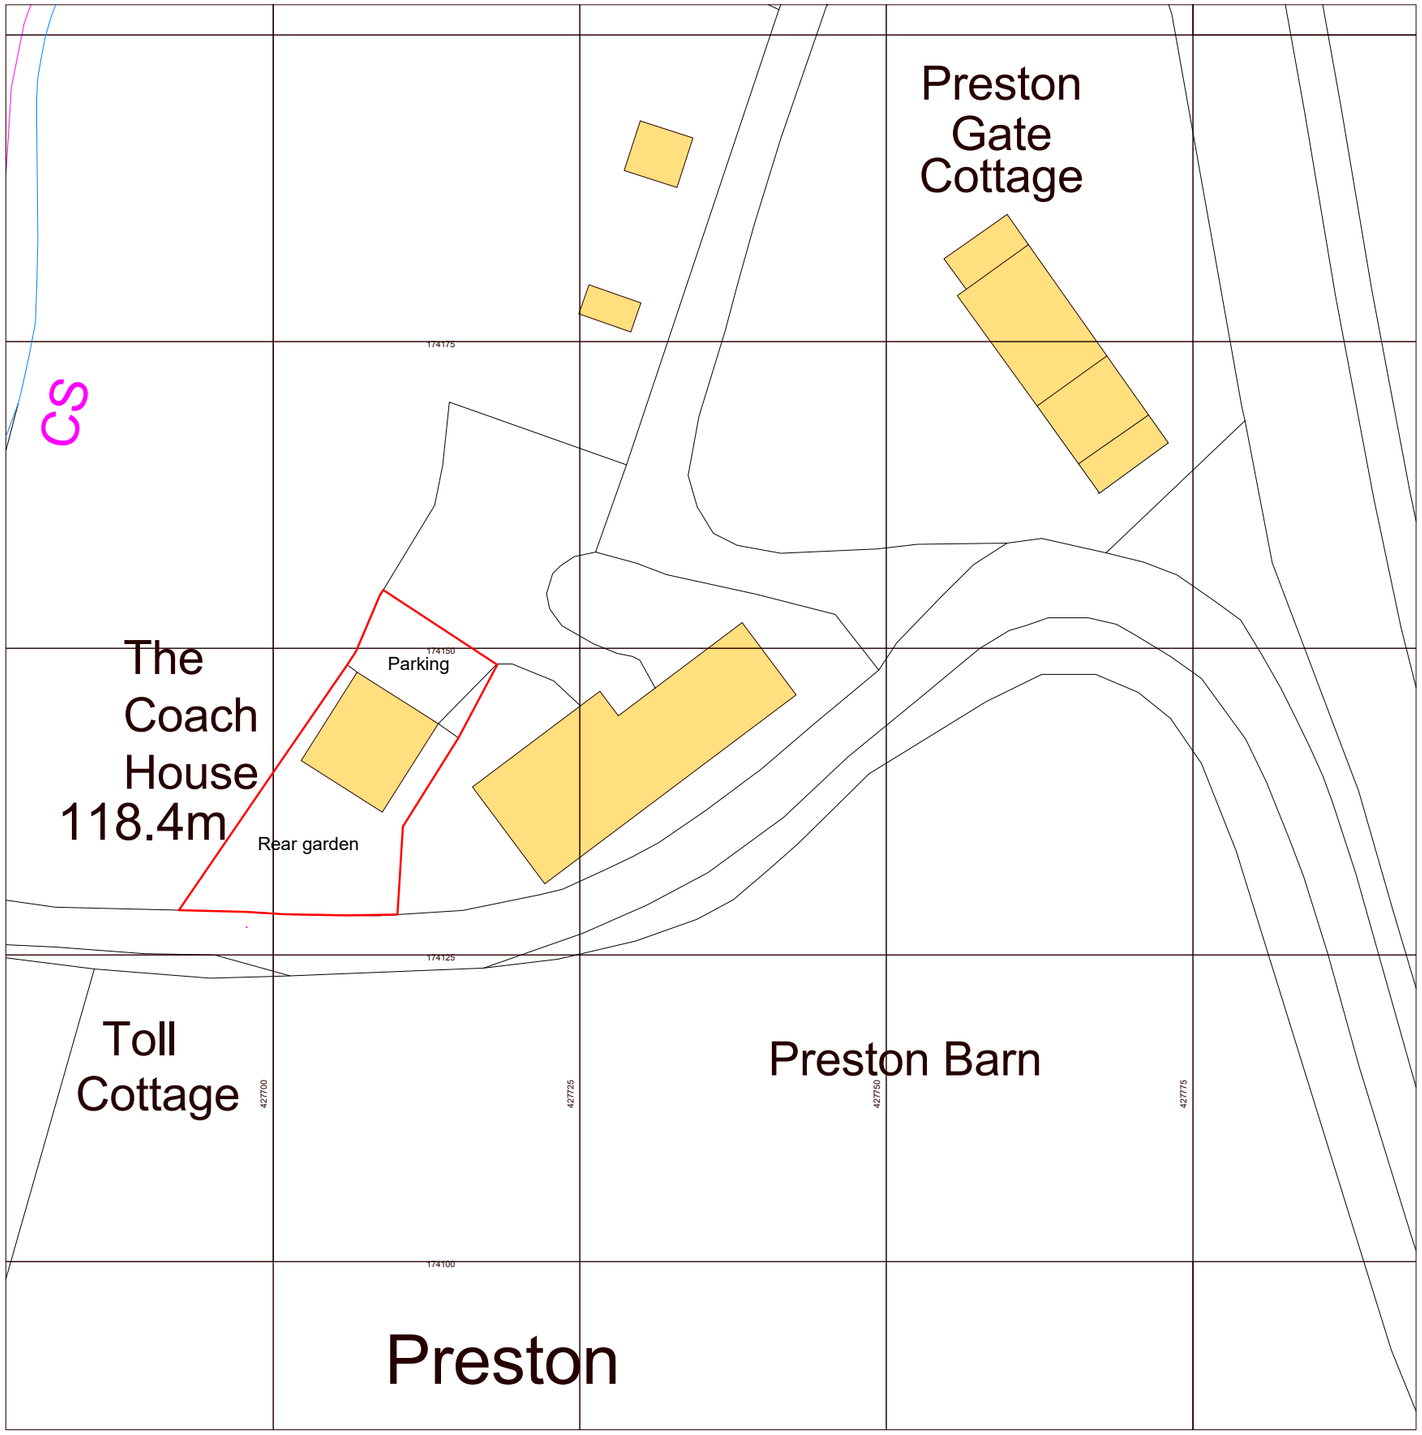

SCALE : 1 to 500

0 25m 50m

Note: This maybe a reduced sized print, check scales below

N

Revision Description Drawn Date Checked

Client's Name
Mr Sharp

Job Title
The Coach House Preston
Ramsbury Marlborough SN8 2HF

Drawing Title
Site Plan

Scale
1 : 500 @A3

Job No **2077 -CH** Drawing No **E02**

Status Rev

HERITAGE FUSION
CONSERVING THE PAST, INSPIRING THE FUTURE

Ordnance Survey, (c) Crown Copyright 2023. All rights reserved. Licence number 100022432