North Elevation

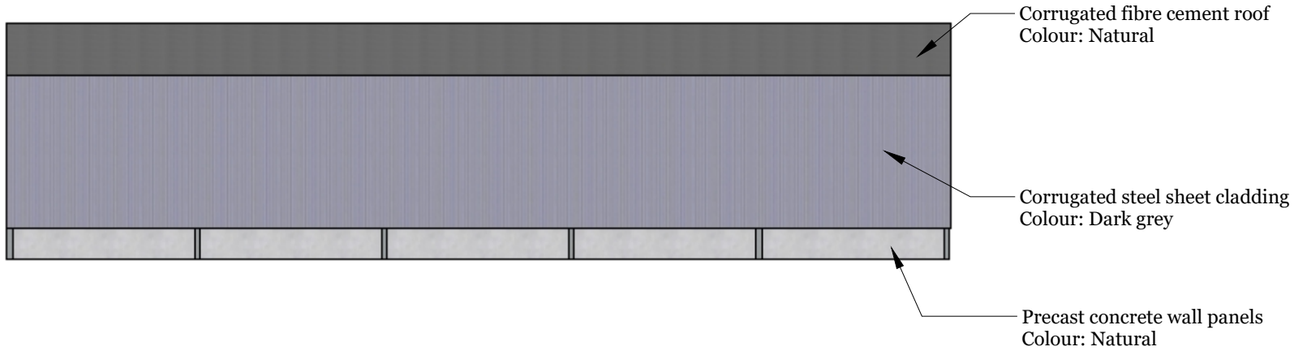

West Elevation

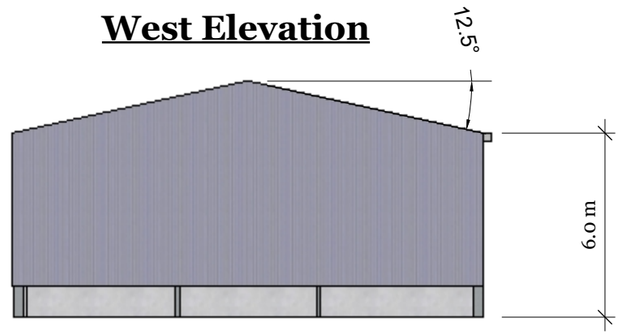

Plan View

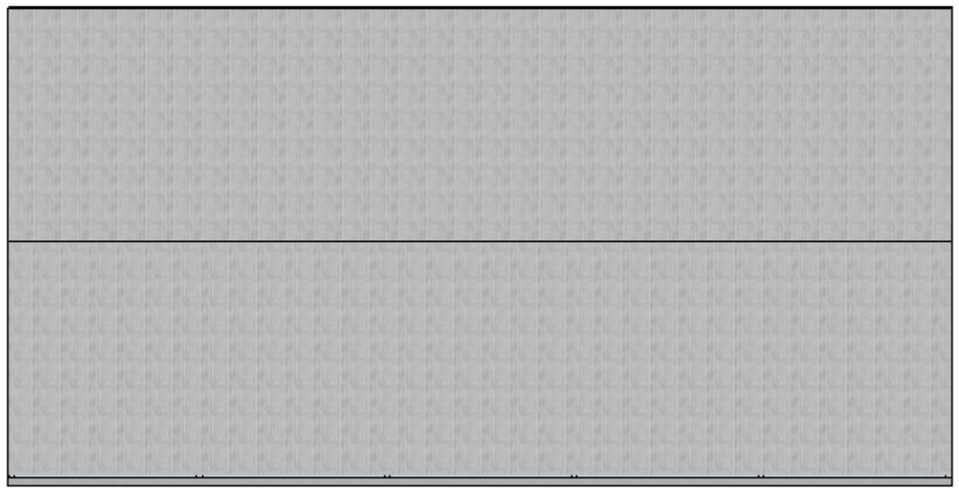

Floor Plan

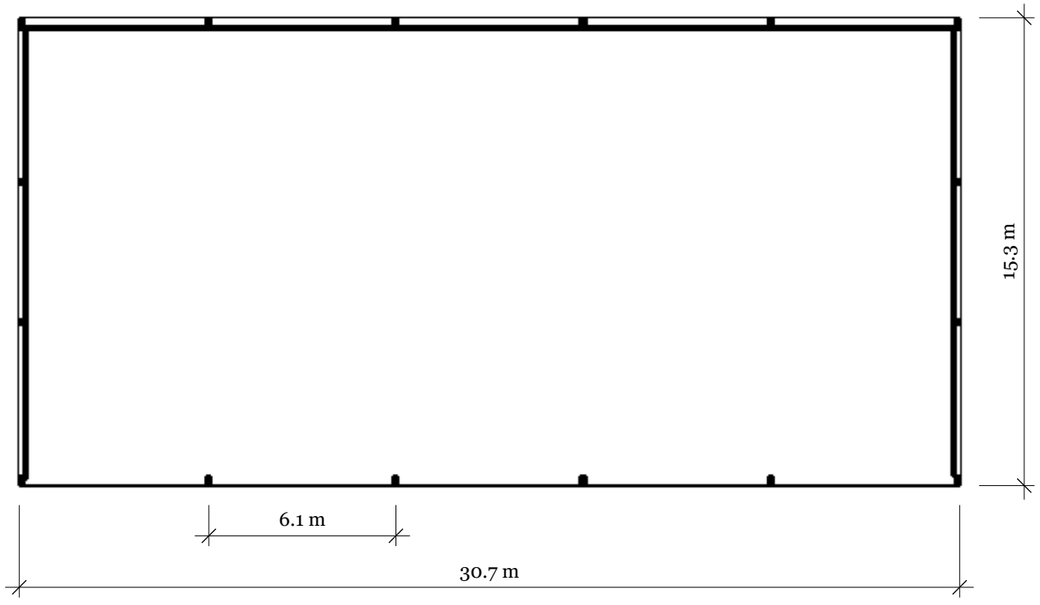

South Elevation

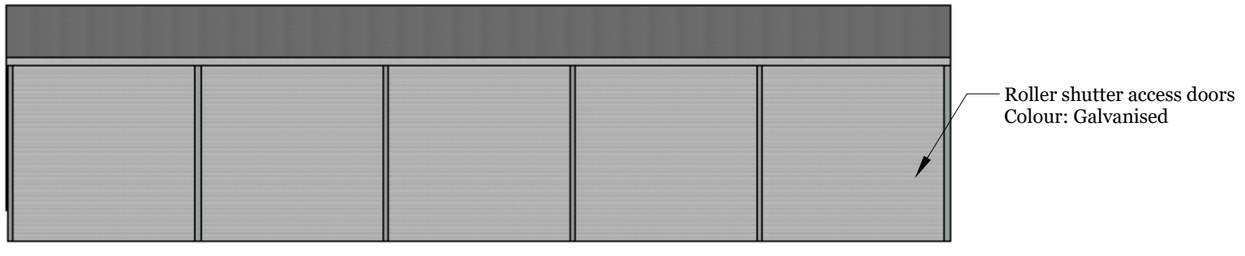

East Elevation

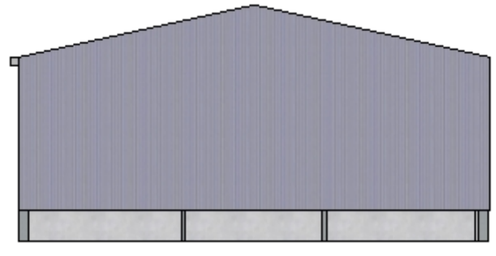

0 5

Scale (m)

Symonds & Sampson ESTABLISHED 1858	Site Address: Picadilly, Folly Lane, Lacock, SN15 2LP	Workshop Extension	Drawn Date: 24/011/2023
	Client: SW Machinery Hire	Existing Plan & Elevations	Drawn by: DF
			Scale 1:200 on A3 Paper

REVISIONS

	MM/DD/YY	REMARKS
1	__/__/__	...
2	__/__/__	...
3	__/__/__	...
4	__/__/__	...
5	__/__/__	...

The information contained in this drawing is the sole property of Symonds & Sampson LLP. Any reproduction in part or as a whole without the written permission of Symonds & Sampson LLP is strictly prohibited