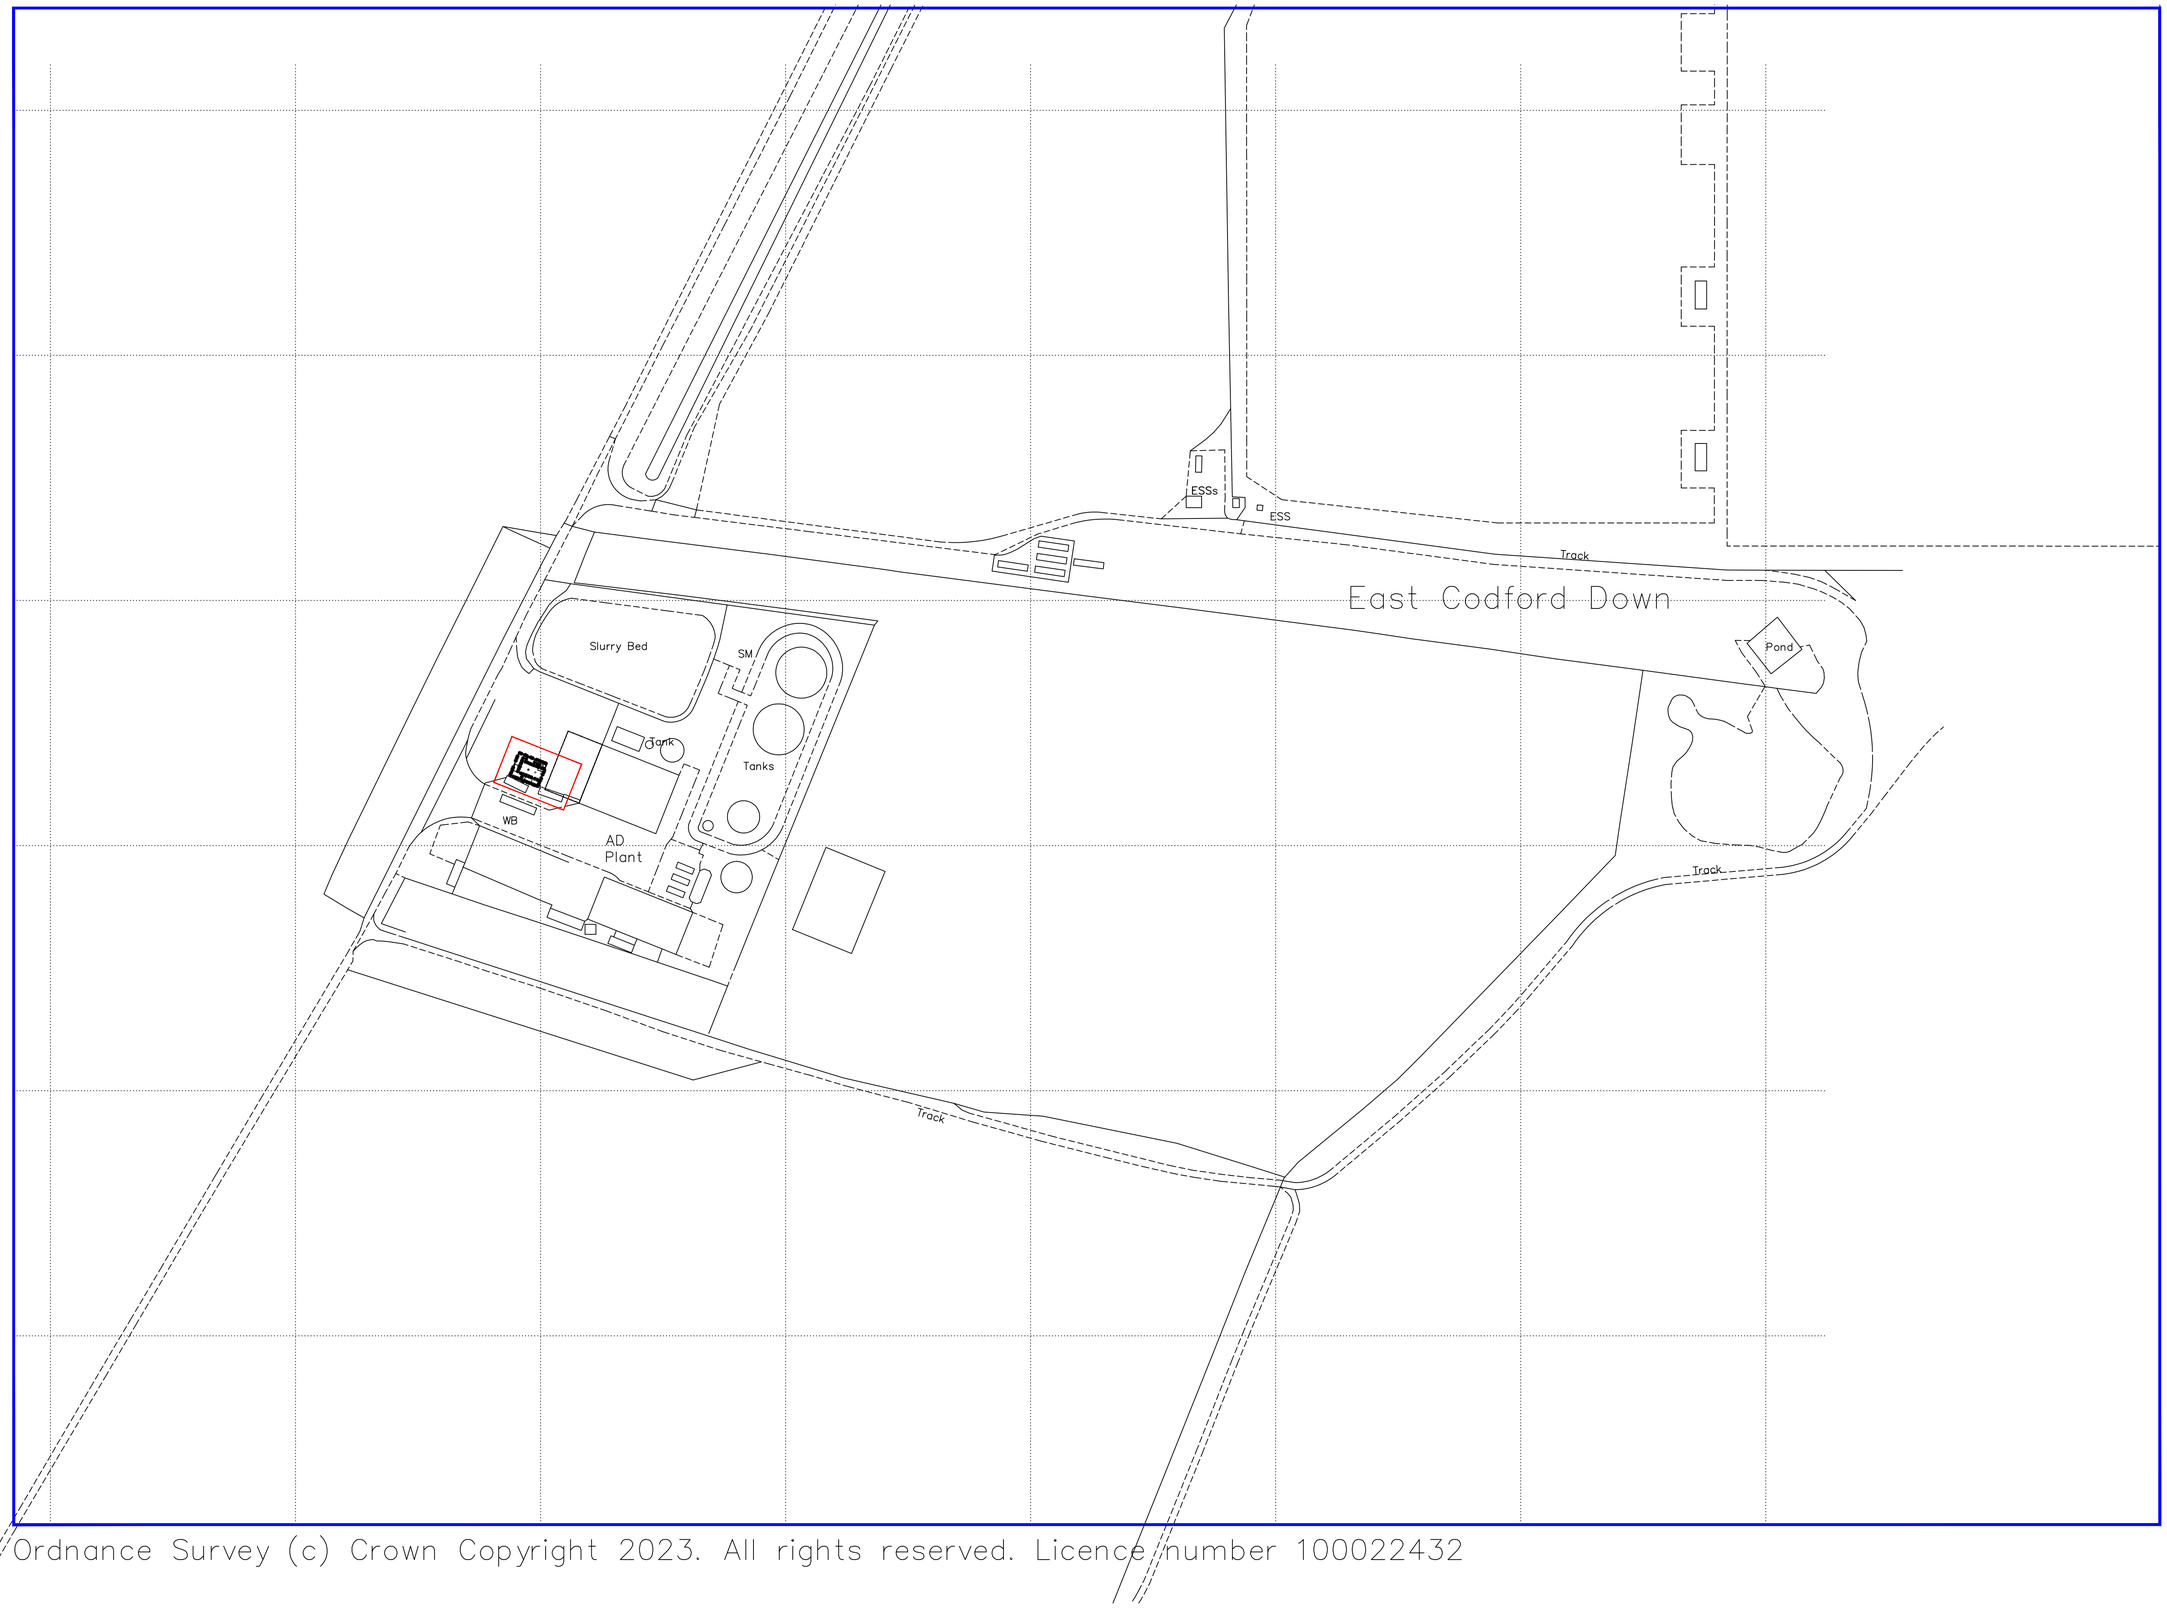


Ordnance Survey (c) Crown Copyright 2023. All rights reserved. Licence number 100022432

0m 10m 50m 100m 150m

N E S W

| Rev No. | Revision Note | Date | Drawn | Checked |
|---|---|---|---|---|
| B | Digester 3 added to site plan with Revised Gas Take Off | 23.05.23 | AW | AW |
| C | Digester bund increased | 01.06.23 | AW | AW |
| D | Biogas equipment moved for circular HGV access. | 28.07.23 | AW | AW |
| E | Battery Storage Added to Site Plan | 31.08.23 | AW | AW |
| F | Lease plan prepared for battery storage area | 26.09.23 | AW | AW |
| G | AD Office added to site plan | 02.11.23 | AW | AW |

NUMBER - REV - CLIENT - PROJECT
01972-00 - G - JM Stratton & Co - Codford Biogas

TITLE
Location Plan

| DATE | SHEET | SCALE |
|---|---|---|
| 23.11.23 | 03 | 1:1250 |
| DRN BY: AW | CHK BY: AW | PAPER SIZE: A1 |

BOURNE VALLEY ASSOCIATES
ANDOVER LANE FARM
FABERSTOWN
ANDOVER
HAMPSHIRE
SP11 9PE
Tel: 01264 850159
Email: info@bournevalley.co.uk