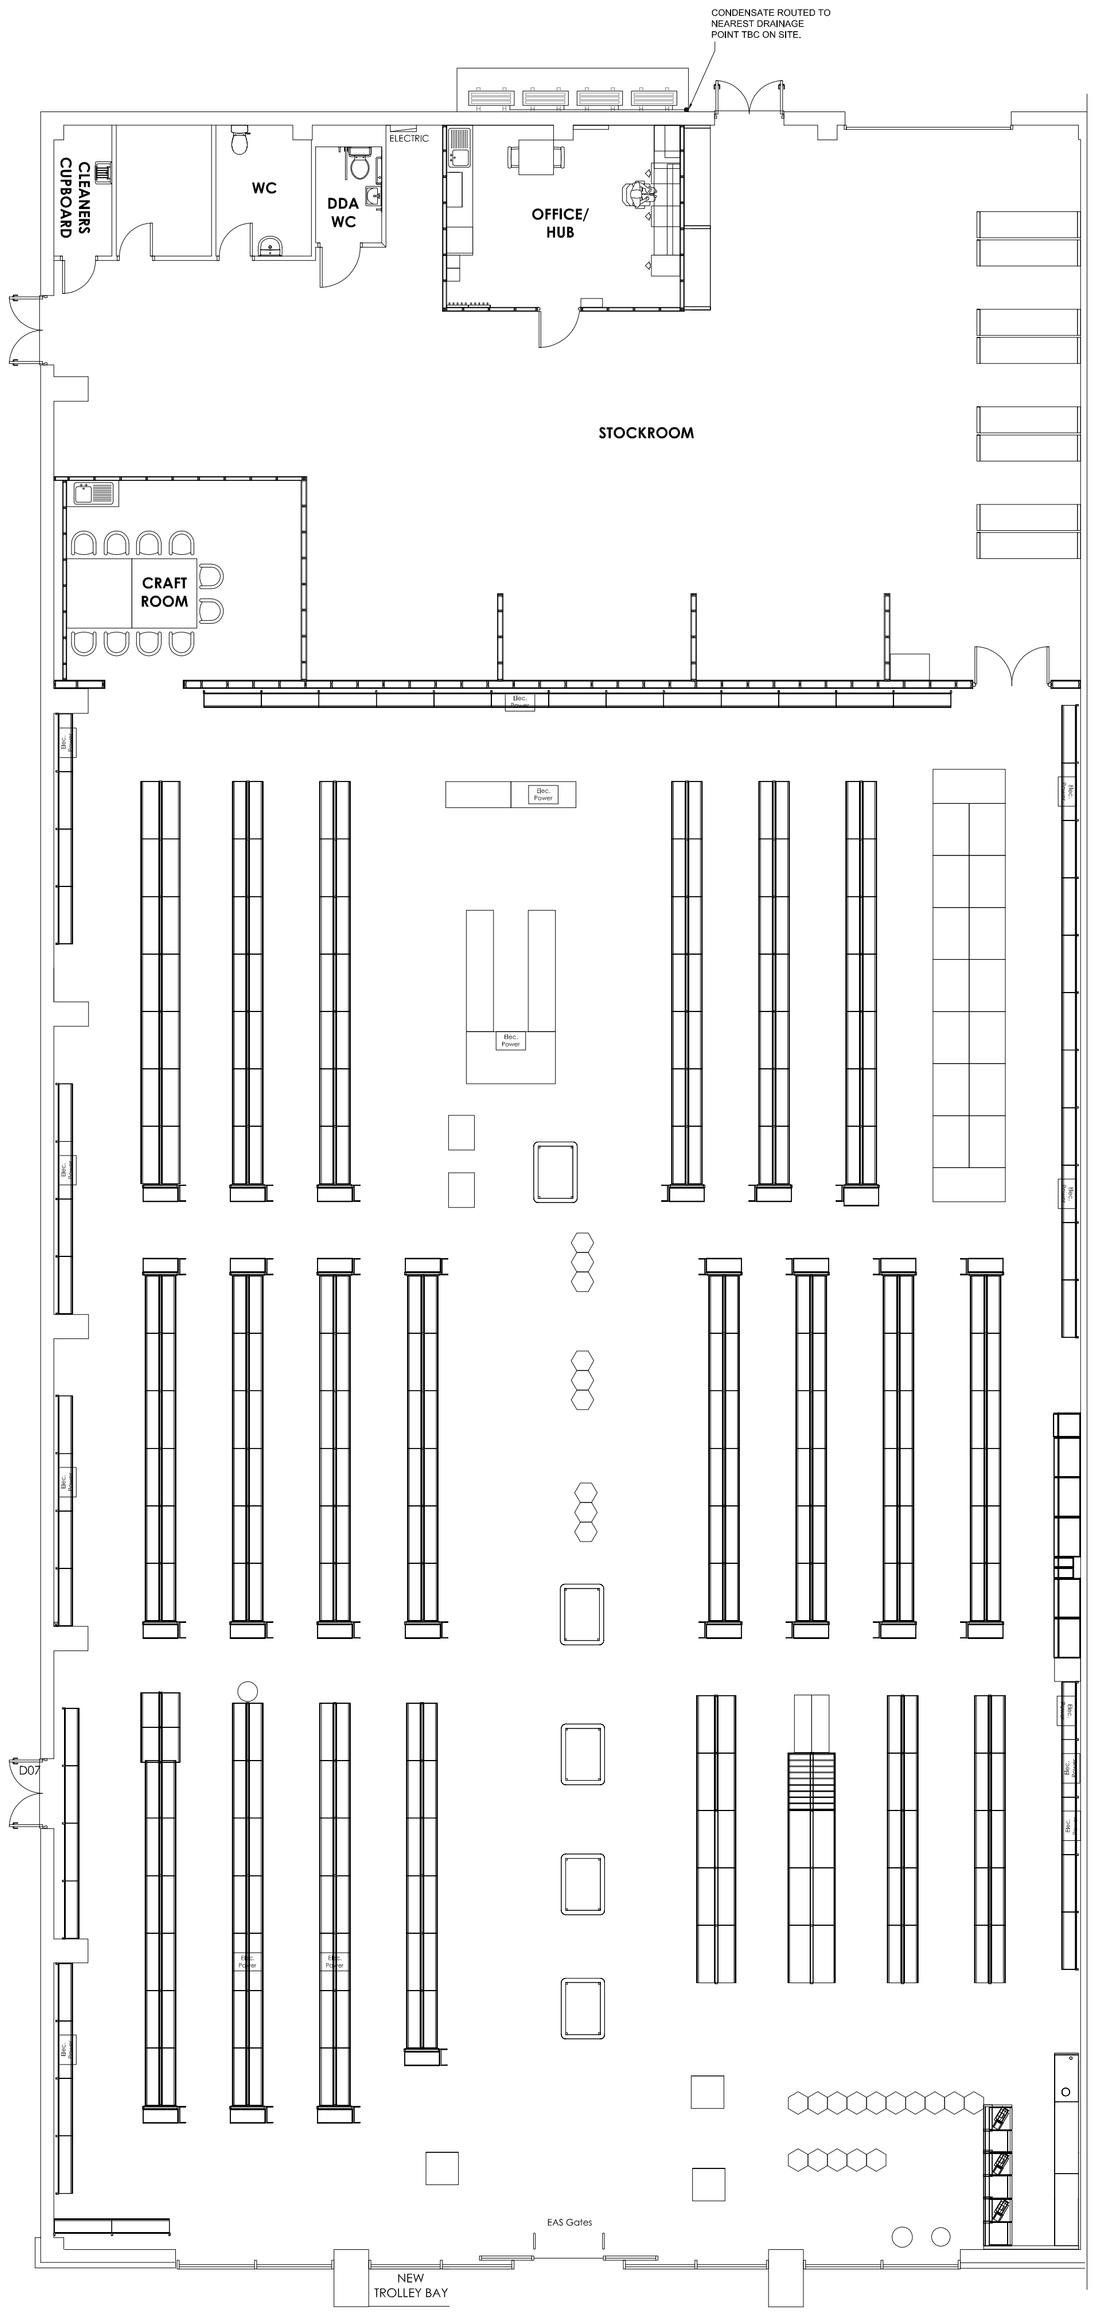


**Proposed Ground Floor Plan (1:100)**

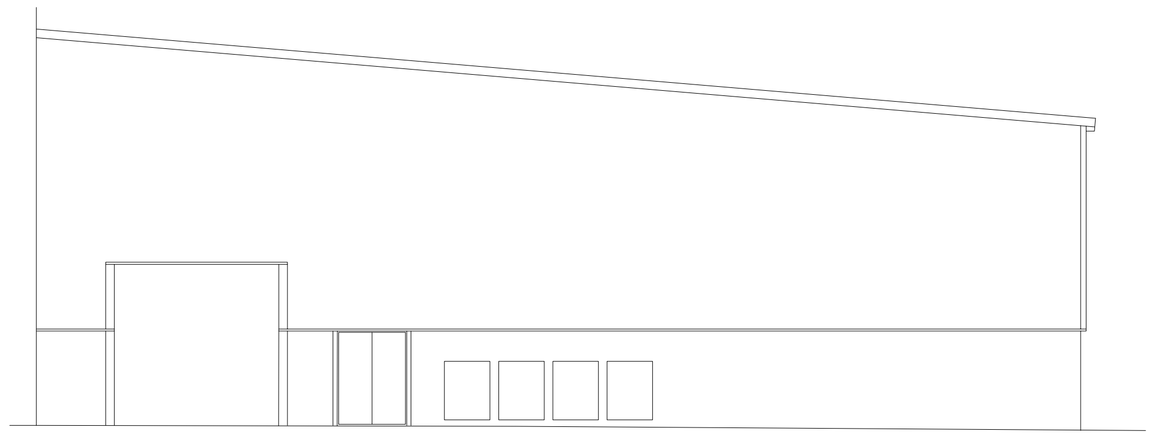

**Proposed Rear Elevation (1:100)**



**Proposed Side Elevation (1:100)**

# PLANNING

| Rev. | Date | Description |
|---|---|---|
| ... | ... | ... |

NWD Architect
Old Coach Road, Kelsall, Tarporley, Cheshire CW6 0QJ
01829 751555 | enquiries@nwdarchitects.co.uk | nwdarchitects.co.uk

CLIENT
**HOBBYCRAFT GROUP LIMITED**
**7 Enterprise Way, Aviation Park, Bournemouth, International Airport, Christchurch, Dorset BH23 6HG**

PROJECT
**SALISBURY**
**Unit 2A, Dolphin Retail Park, Southampton Road, Salisbury SP1 2LB**

DRAWING TITLE
**Proposed Floor Plan & Side and Rear Elevations**

| SCALE AT A1 / SCALE AT A3 | DATE | DRAWN BY |
|---|---|---|
| 1:100 / 1:200 | 23.11.23 | MB |

| DRAWING NUMBER | REVISION |
|---|---|
| 6957/102 | - |