0 50

Scale (m)

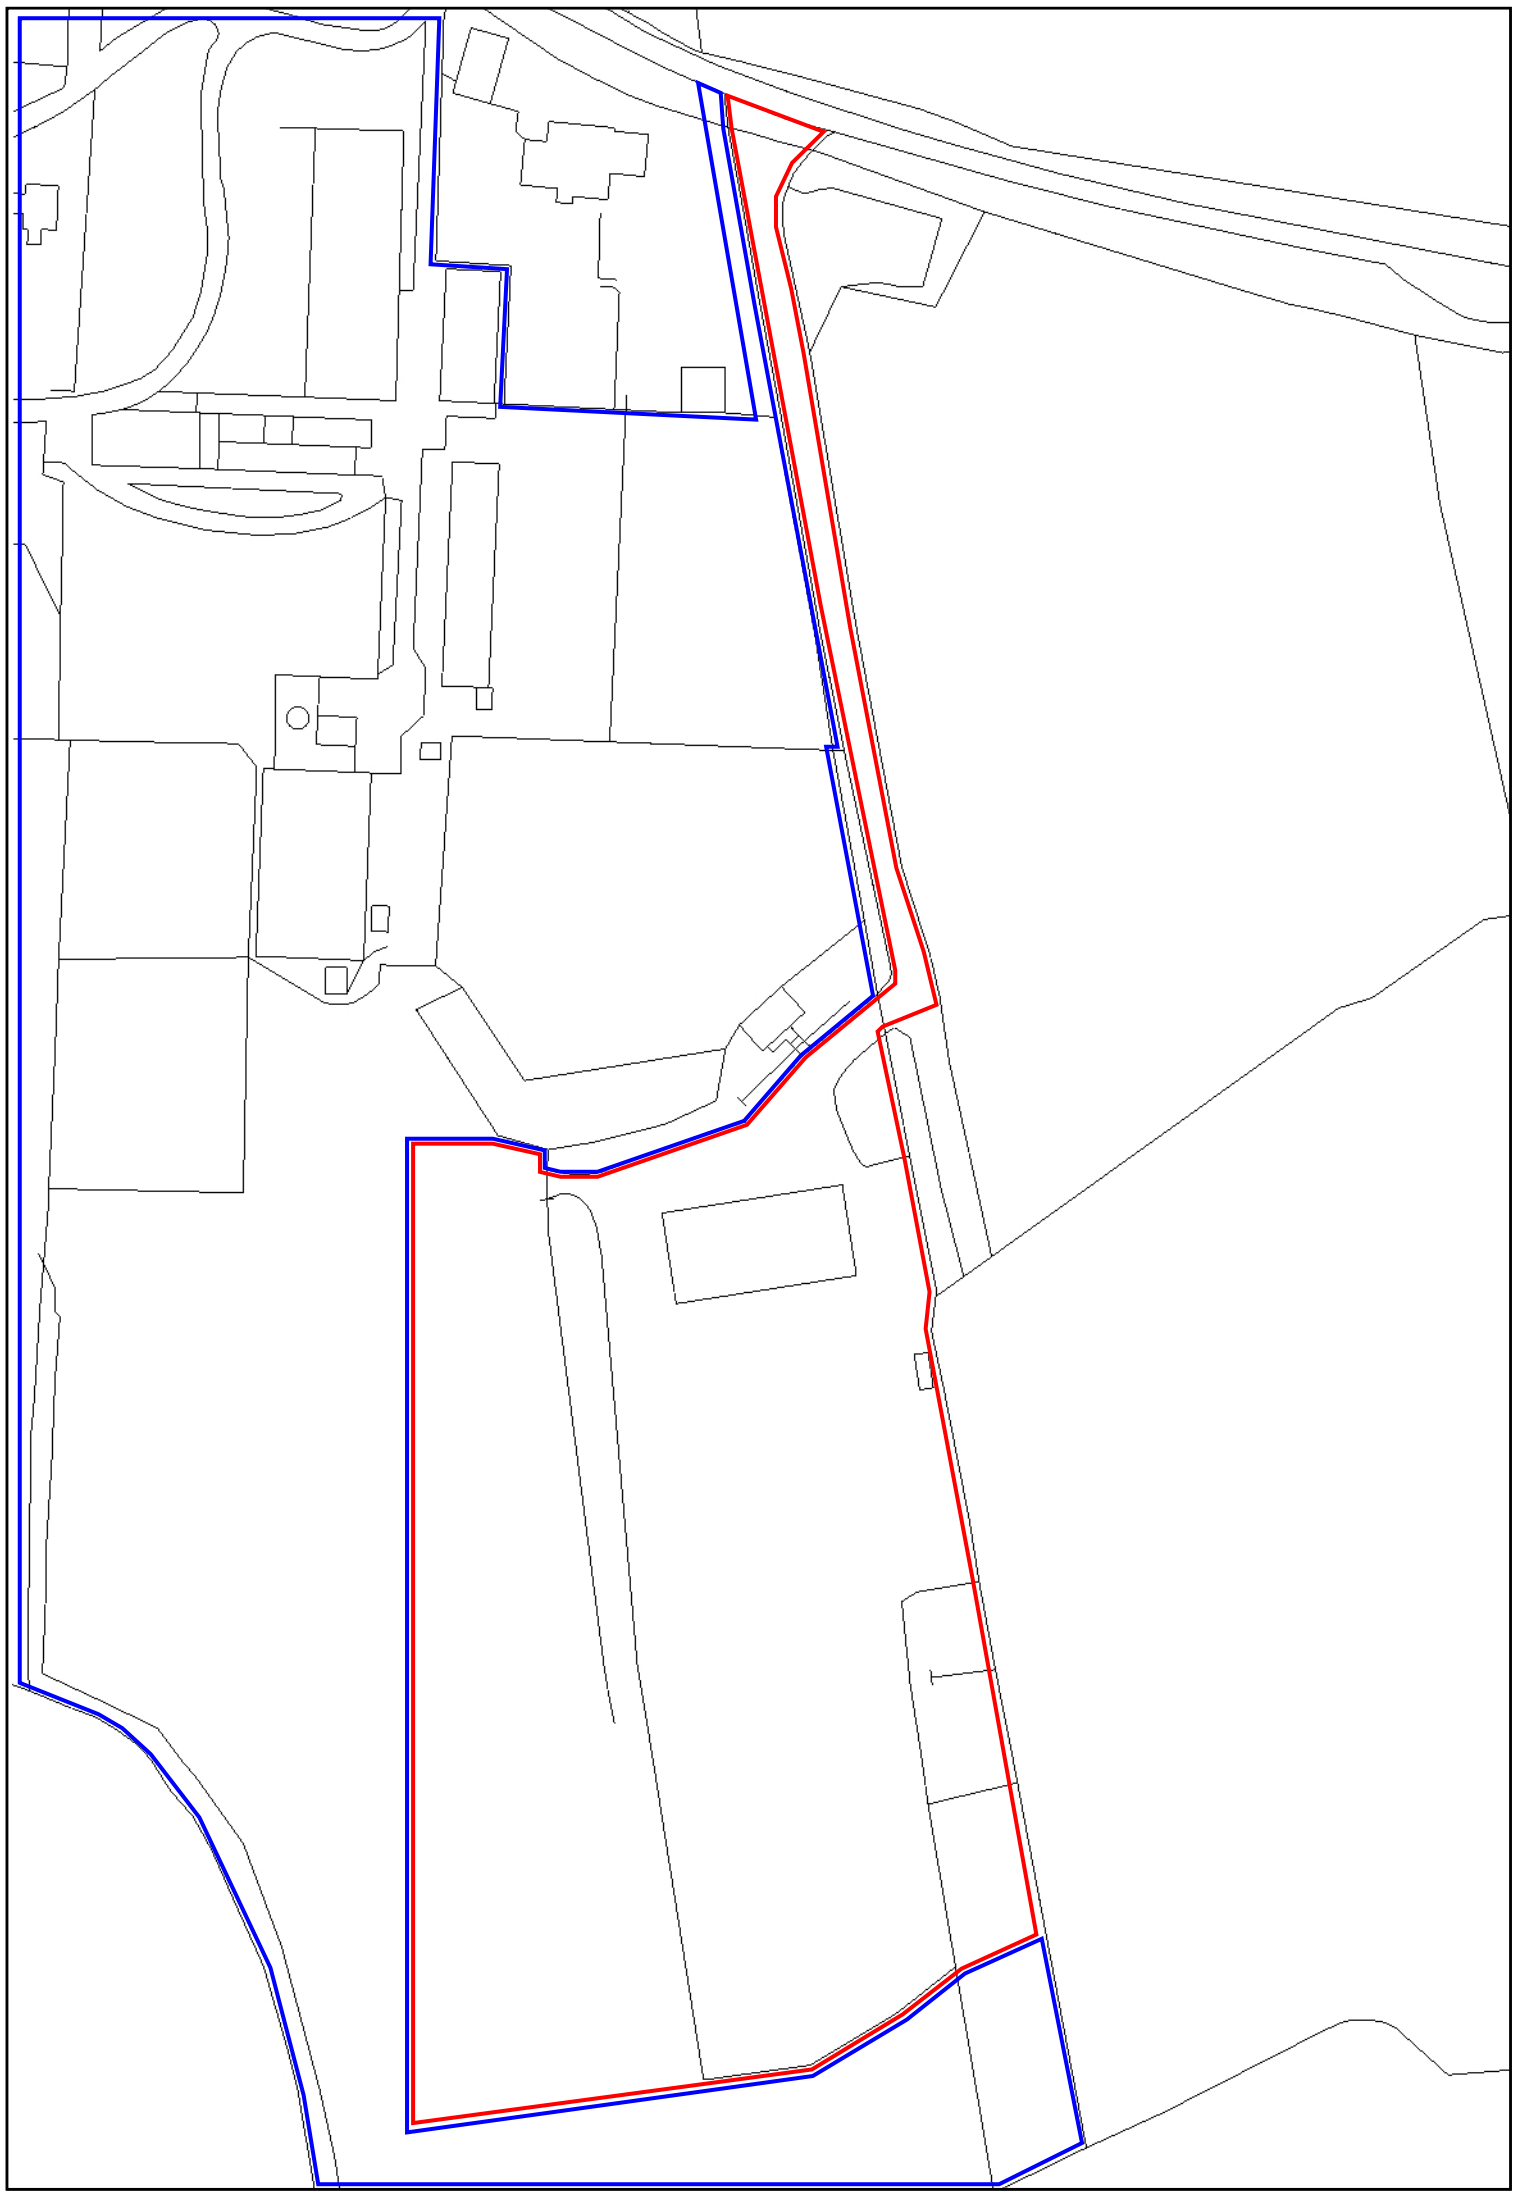

Data taken from map produced on November 6th, 2023
Crown copyright and database right 2023
(licence number 100059532)

Symonds & Sampson ESTABLISHED 1858	Site Address: Picadilly, Folly Lane, Lacock, SN15 2LP	Workshop Extension	Drawn Date: 09/11/2023	REVISIONS
			Drawn by: DF	
	Client: SW Machinery Hire	Site Location Plan	Scale 1:1250 on A3 Paper	

	MM/DD/YY	REMARKS
1	23 /11 /2023	Plan extended South to show entire SW Hire yard
2	__/__/__	...
3	__/__/__	...
4	__/__/__	...
5	__/__/__	...