This drawing and its design content is copyright - Jagged Edge Design Ltd.

SCALING

Scaling this drawing as part of the construction process is something we strongly advise against. We appreciate that there are many other non critical reasons for scaling a drawing, if you wish to, at your own risk, first measure the distance between the red lines to the right.

IF THIS DRAWING HAS BEEN ACCURATELY REPRODUCED THE DISTANCE BETWEEN THESE LINES WILL BE EXACTLY 100mm

0 25 50 75 100 125 150

Scale 1:1250

0 10 20 30 40 50 60

Scale 1:500

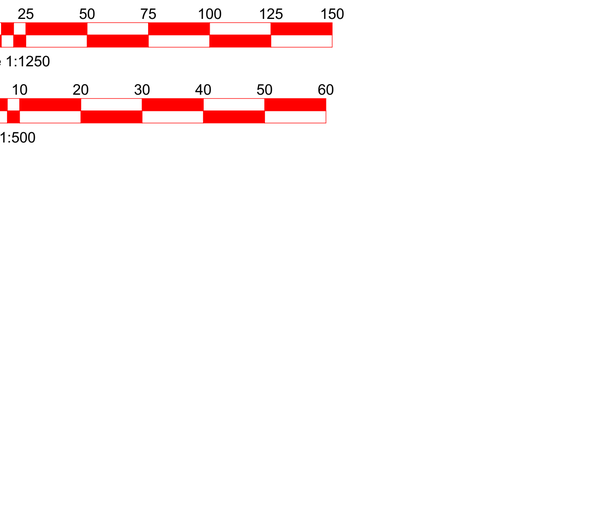

rdnance Survey, (c) Crown Copyright 2018. All rights reserved. Licence number 100022432

Location Plan - 1:1250

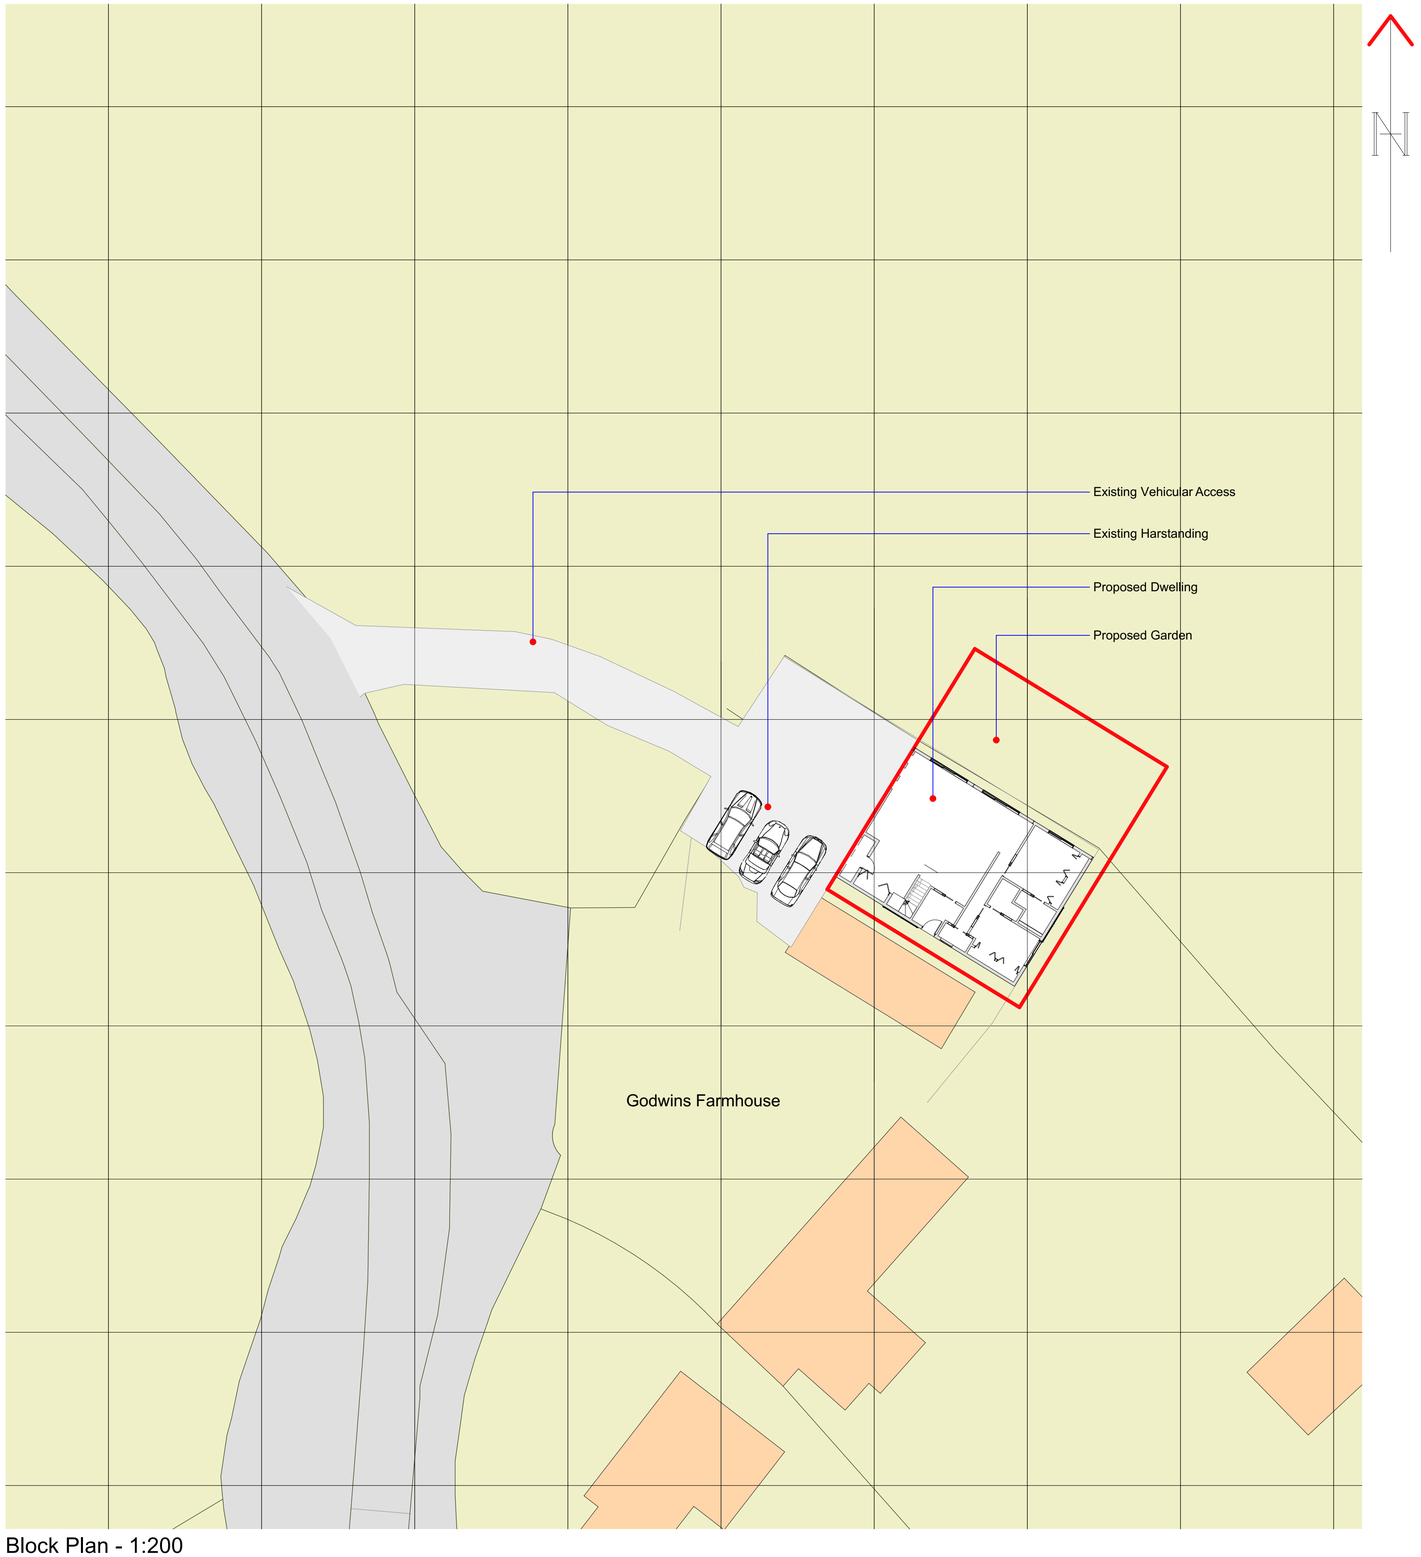

Block Plan - 1:200

Project.

Barn conversion to provide new dwelling:
Godwins Farm House
Rodbourne
Malmesbury
SN16 0EY

Client.

Jason and Kate Durr
Godwins Farm House
Rodbourne
Malmesbury
SN16 0EY

Title.

Proposed Location and Block Plans

Date originated. 16 July 2018

Date printed.

Scale. 1:200, 1:1250, 1:500

Drawn By. G Lawes

BIM Server: JED-BIM-SERVER - BIM Server 20/2018/1823 - Godwins Farm

Drawing No. 1823_0422

JaggedEdgeDesignLtd
Architectural Design Specialists
The Studio
Irongate Farm Business Units
Rodmarton
Cirencester
Gloucestershire
GL7 6PD
info@jaggededgedesign.co.uk
www.jaggededgedesign.co.uk