
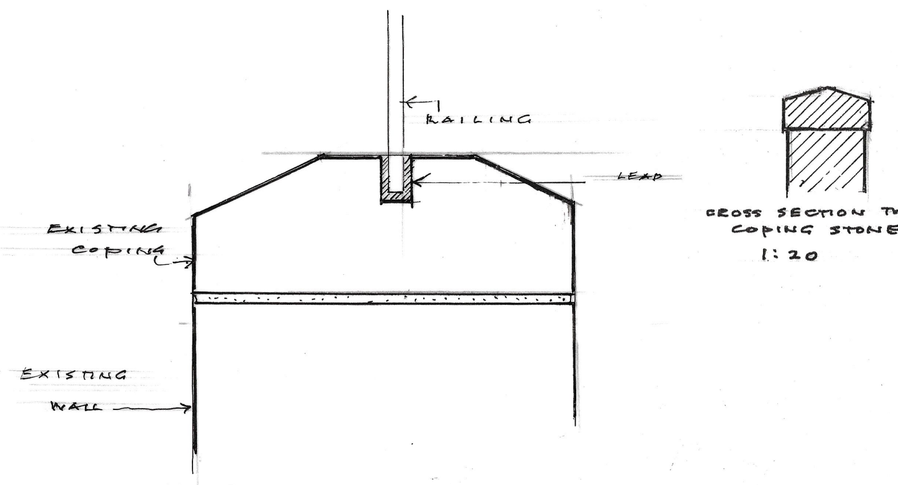


SECTION THRO' EXISTING STONE WALL 1:5


CROSS SECTION THRO' COPING STONE 1:20

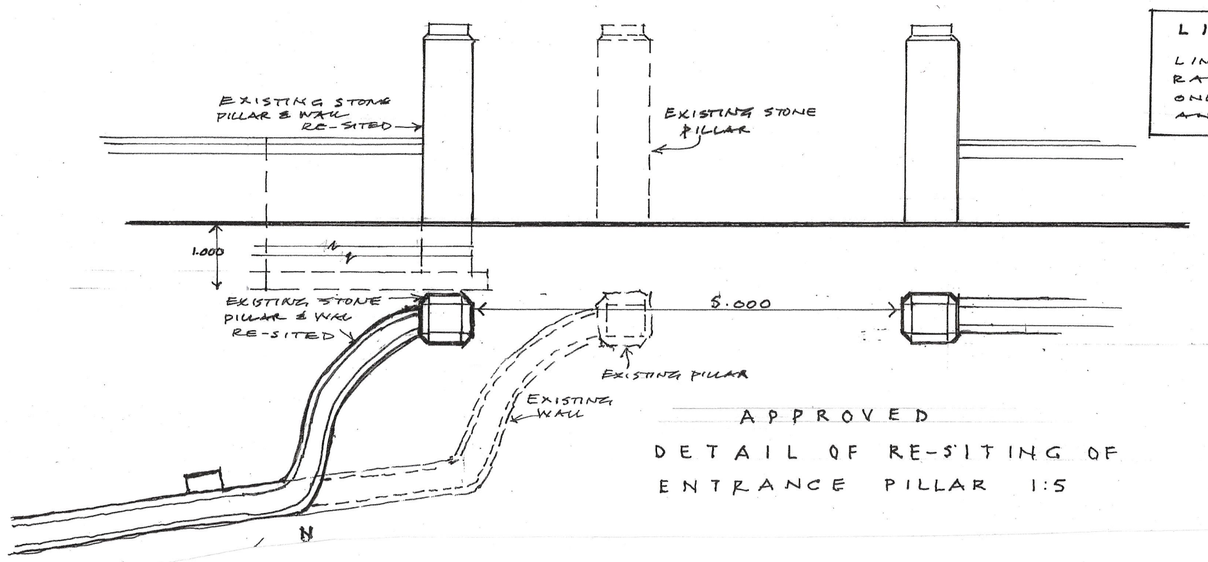


APPROVED DETAIL OF RE-SITING OF ENTRANCE PILLAR 1:5

LIME MORTAR


LIME MORTAR TO BE MIXED IN RATIO OF TWELVE PARTS BATH STONE DUST ONE PART WHITE PORTLAND CEMENT AND THREE PARTS LIME.

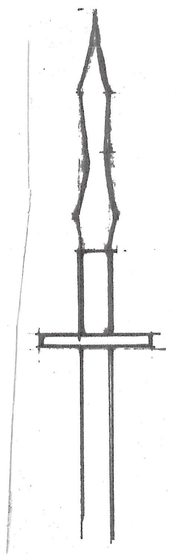


1:2 DETAIL OF RAILING

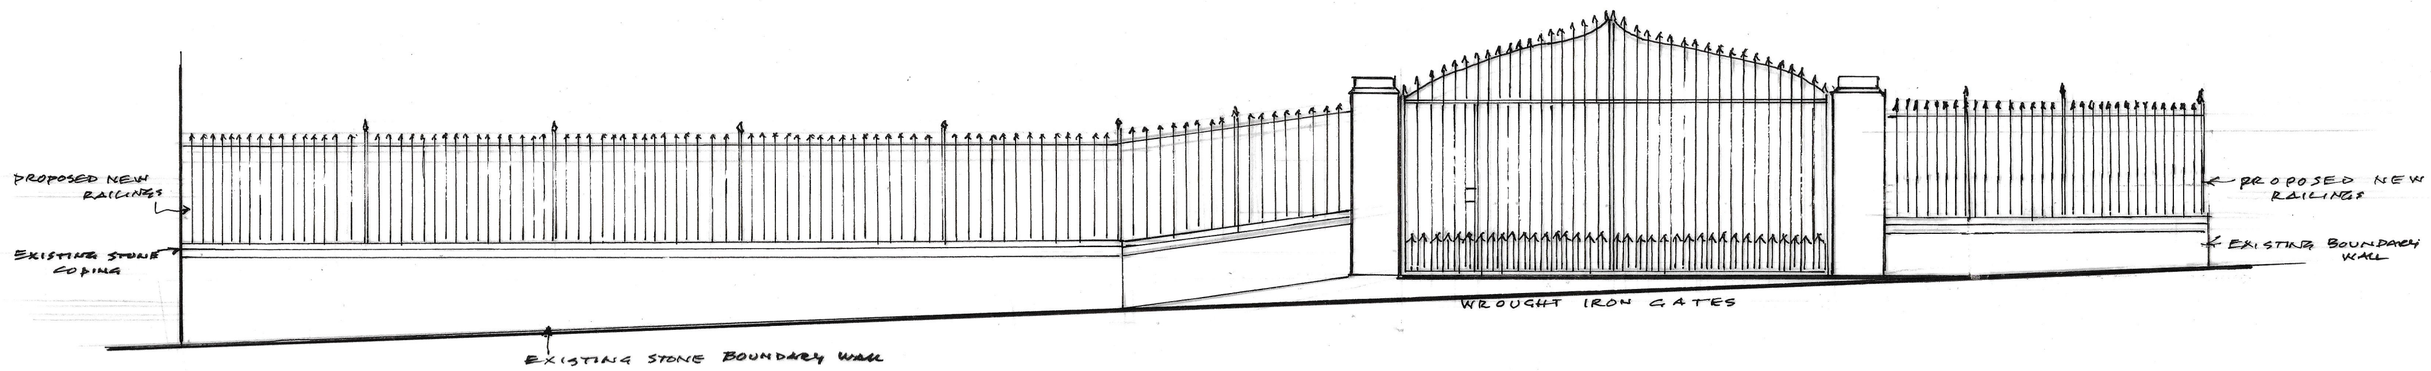

PROPOSED ELEVAION FROM CHURCH STREET 1:50

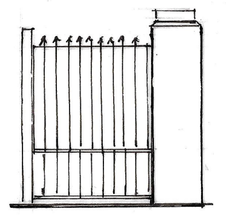



ELEVATION OF SIDE RAILINGS

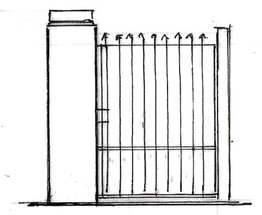

ELEVATION OF PEDESTRIAN GATE.

BAR SCALE 1:50 @ A.1.

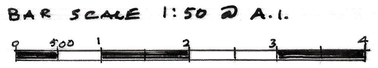

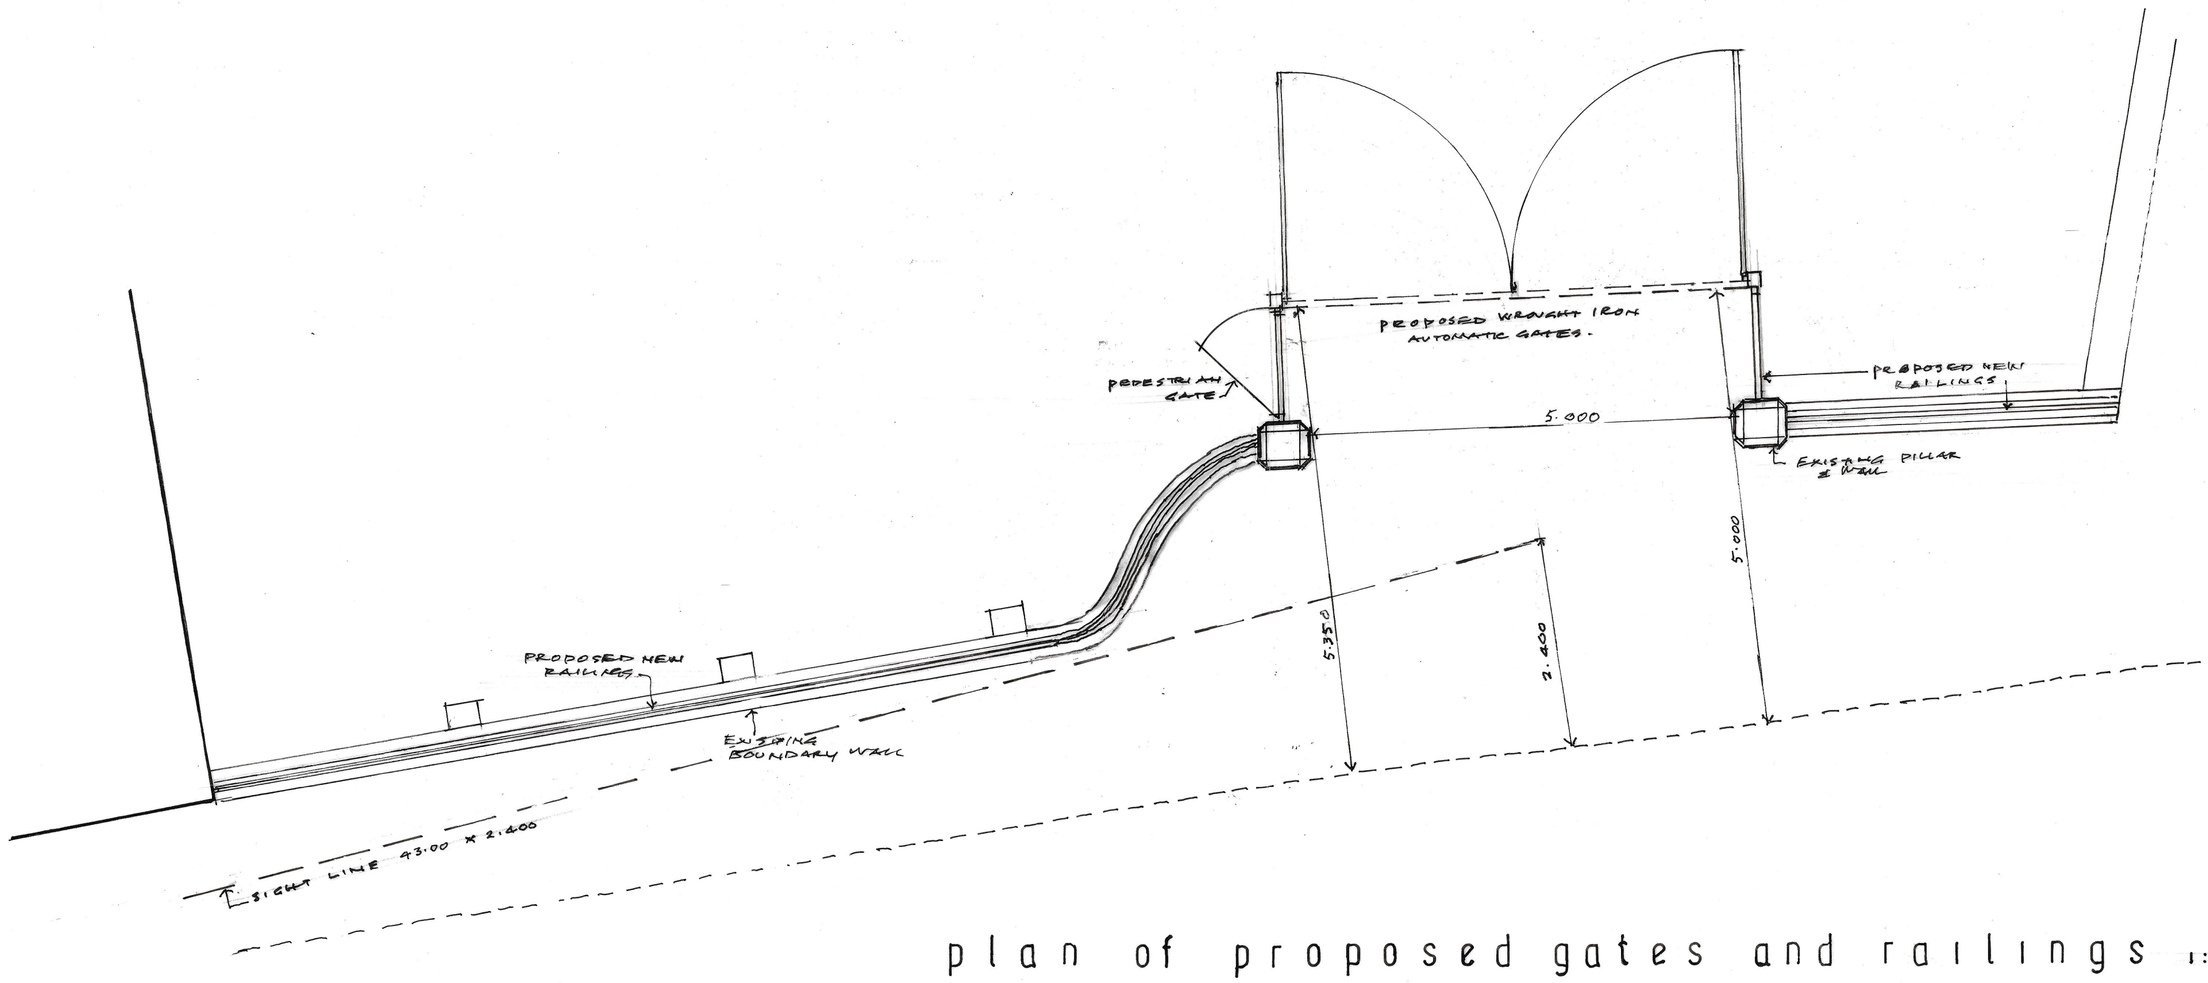

plan of proposed gates and railings 1:50

DRAWING NUMBER 8015/17029/G SCALE: 1:50 + 1:5 DATE 18.1.2018 DRAWN D-BS.	REVISIONS	UNITED CHURCH TROWBRIDE – proposed gates and railings

F.W. BERESFORD-SMITH & PARTNERS
CHARTERED ARCHITECTS
THE CHASE, 30 HIGH BANNERDOWN
BATHEASTON BATH BA17JZ