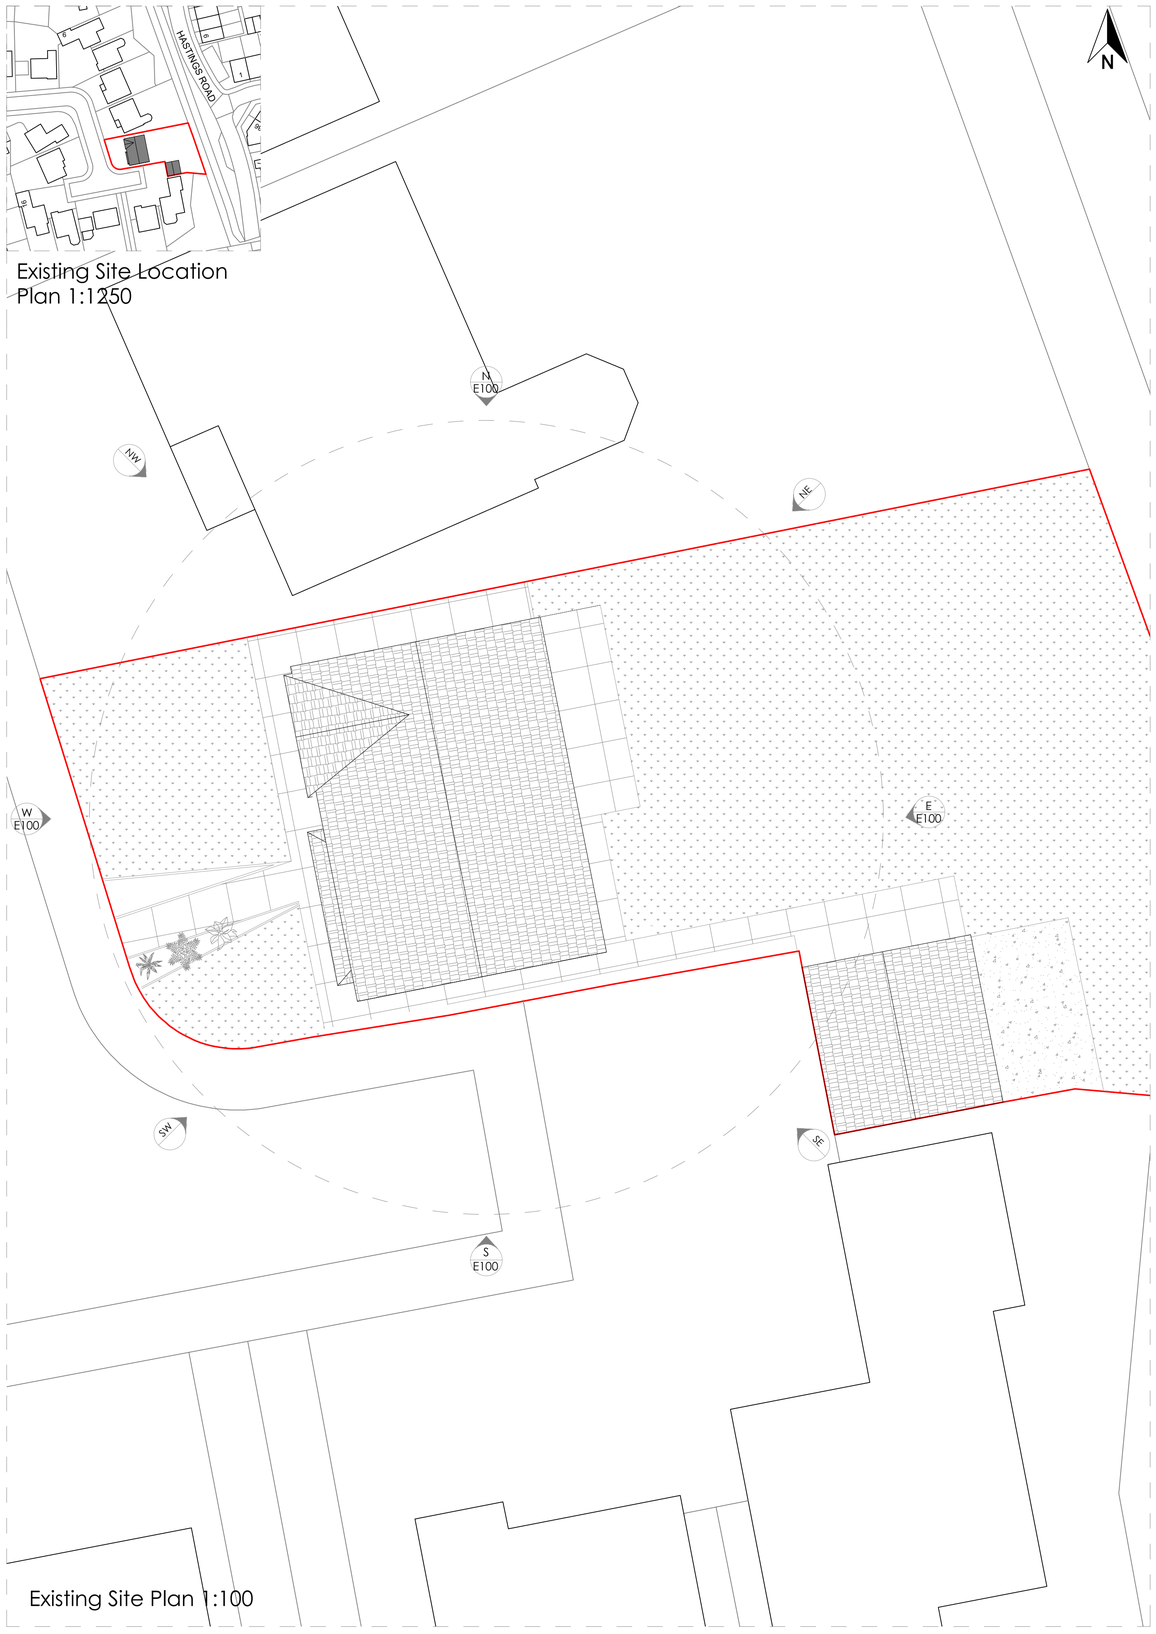

Existing Site Location
Plan 1:1250

Existing Site Plan 1:100

1:1250
0 25m 50m 75m 100m 125m

1:100
0 2m 4m 6m 8m 10m

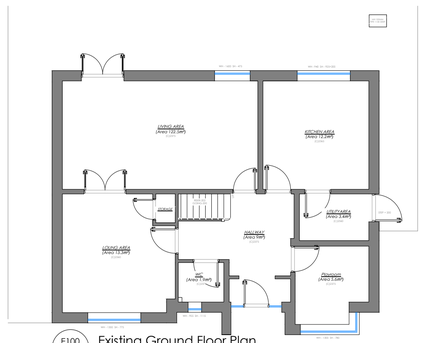

E100 Existing Ground Floor Plan
1:100 @ A1

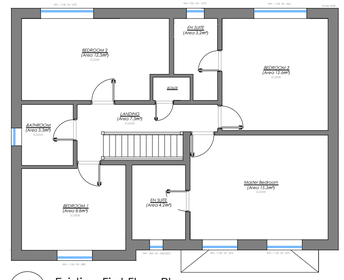

E100 Existing First Floor Plan
1:100 @ A1

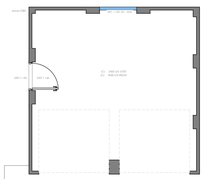

E100 Existing Garage Plan
1:100 @ A1



W
E100 Existing West Elevation
1:100 @ A1

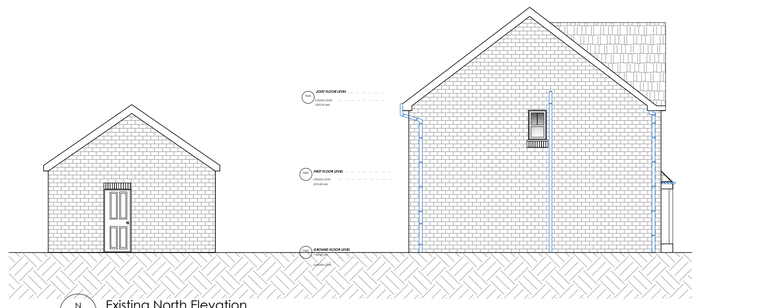

N
E100 Existing North Elevation
1:100 @ A1

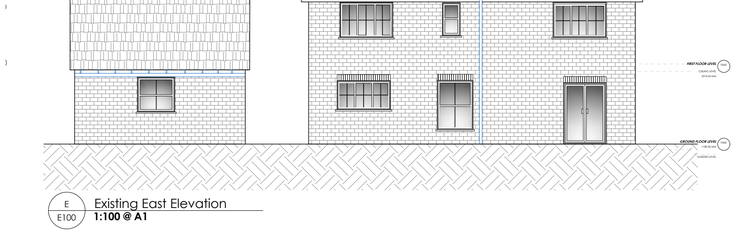

E
E100 Existing East Elevation
1:100 @ A1

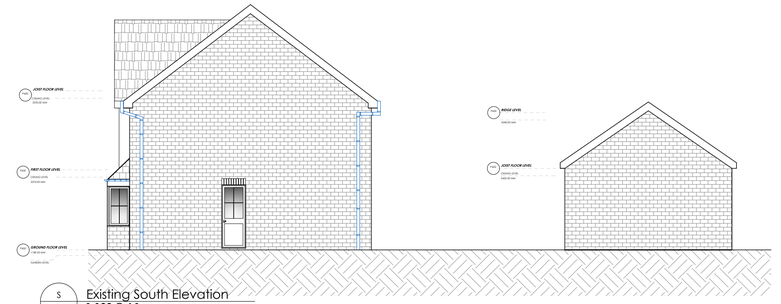

S
E100 Existing South Elevation
1:100 @ A1

Revisions

Rev #	Date	Description
01	01/01/22	x

Client: Lloyd & Kelly Davies
Address: 10 Castell close, Hilperton, Trowbridge, BA14 7UJ
Date: 27/11/2023
Title: Existing Plans
Drawn By: CP
Scale: 1:100,1:1250 @A1

R.Hughes Architectural Studio.
Studio 1, The Platform
Hemingway Road
Cardiff, CF10 5LS

http://www.rhughesarchitecturalstudio.com

enquiries@rhughesarchitecturalstudio.com
02922520246

All dimensions to be checked on site. Do not scale this drawing. All discrepancies should be reported to RHughes Designs. This drawing and this design are copyright of RHughes Designs. Copyright: 2021 RHughes Designs.