

GROUND FLOOR PLAN
AS EXISTING

0 1 2 3 4 5 M

SCALE MEASUREMENTS SHOWN IN METRES.
ACCURACY OF SCALE CAN ONLY BE ASSURED ON
PROPERLY CALIBRATED MACHINERY

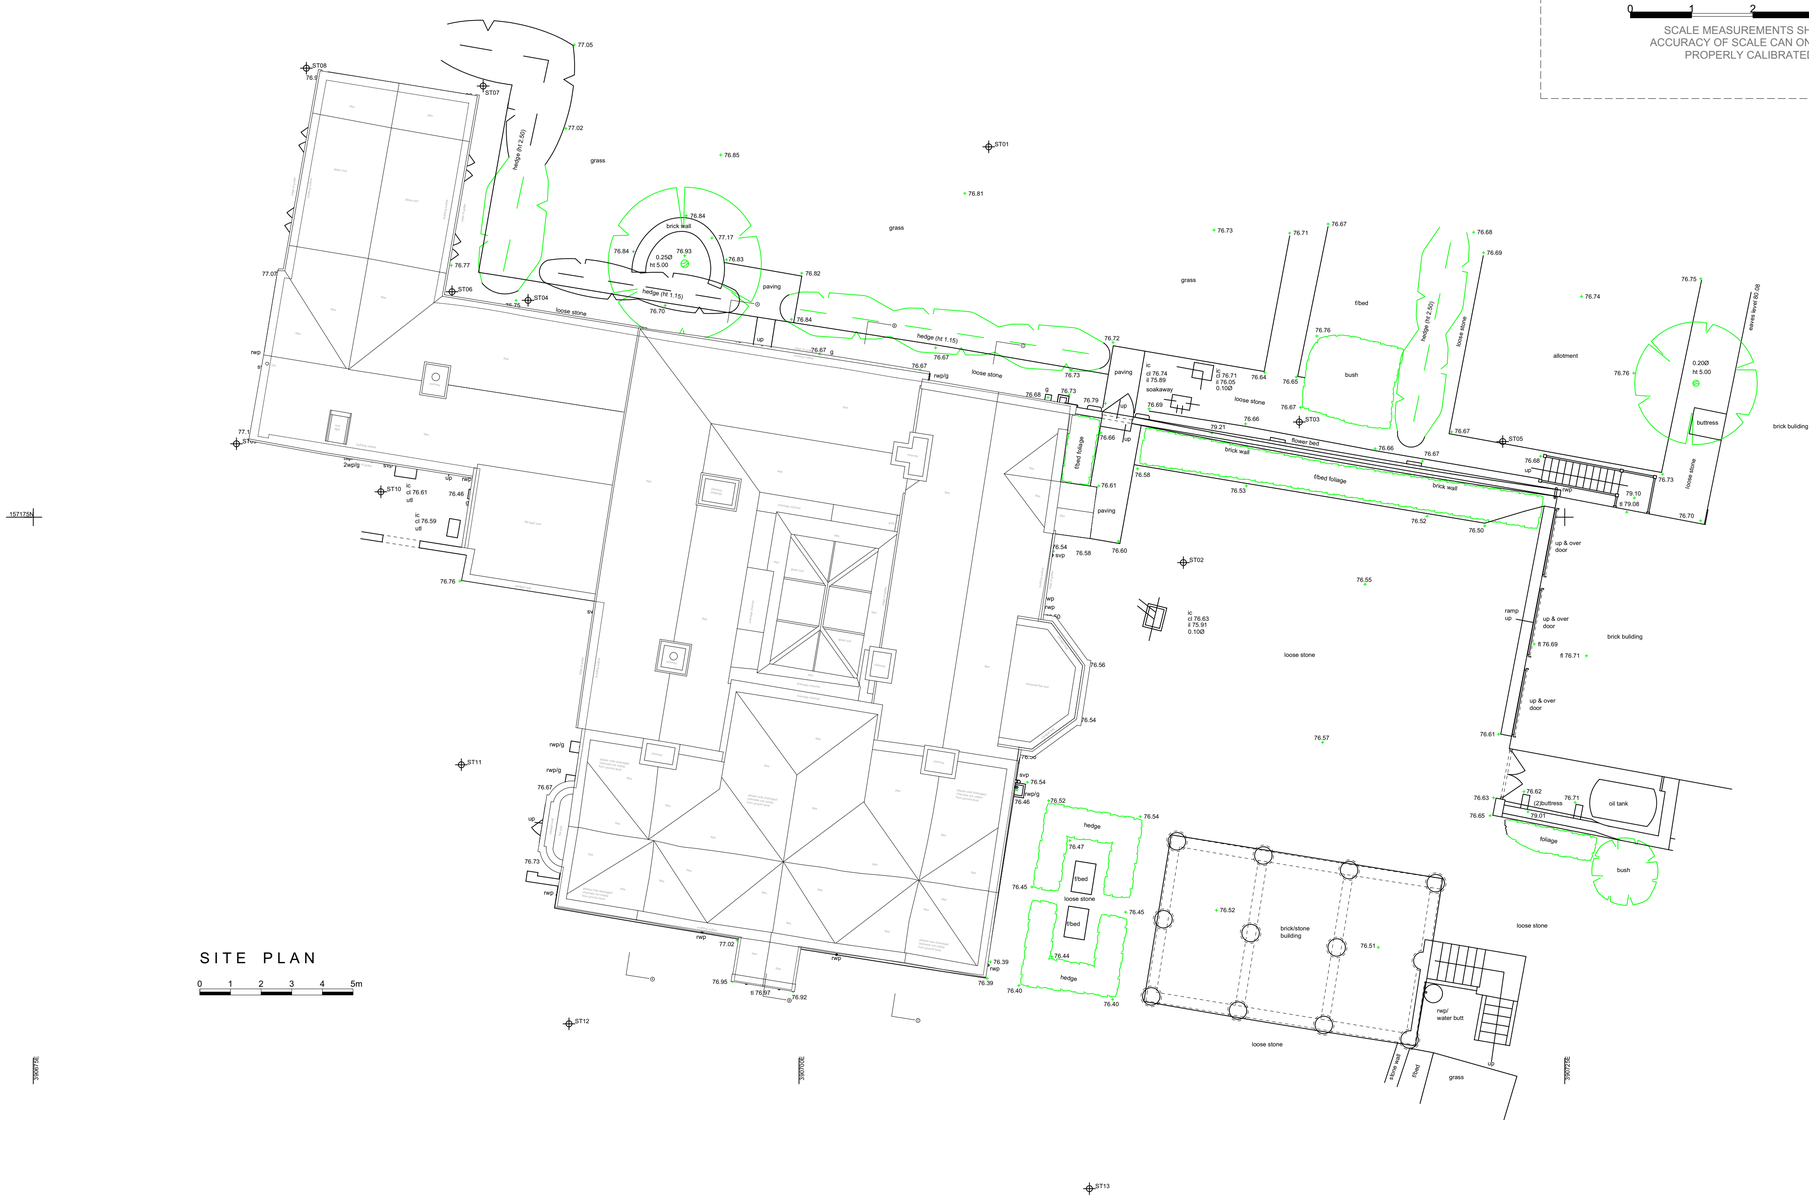

SITE PLAN

0 1 2 3 4 5m

N

© Copyright

PLANNING NOTES
-

DEMOLITION NOTES
-

CONSTRUCTION NOTES
-All dimensions must be checked on site and not scaled from this drawing

MAINTENANCE NOTES
-

Revisions

A	14.07.22	Drawing updated.
B	15.11.23	Drawing updated.

VERITY & BEVERLEY
ARCHITECTS DESIGNERS
The Coach House I 4 The Chipping I Tetbury I Glos. I GL8 8ET
Telephone 01666 503516 I www.verity-beverley.co.uk

THE MANOR HOUSE
STEEPLE ASHTON

PROPOSED ALTERATIONS AND EXTENSION

SITE PLAN & FLOOR PLAN
AS EXISTING

Scale:	1:100 / 1:50
Date:	Nov 2023
Drawn:	MAL
Size:	A1

21.1500/01

Revision A B