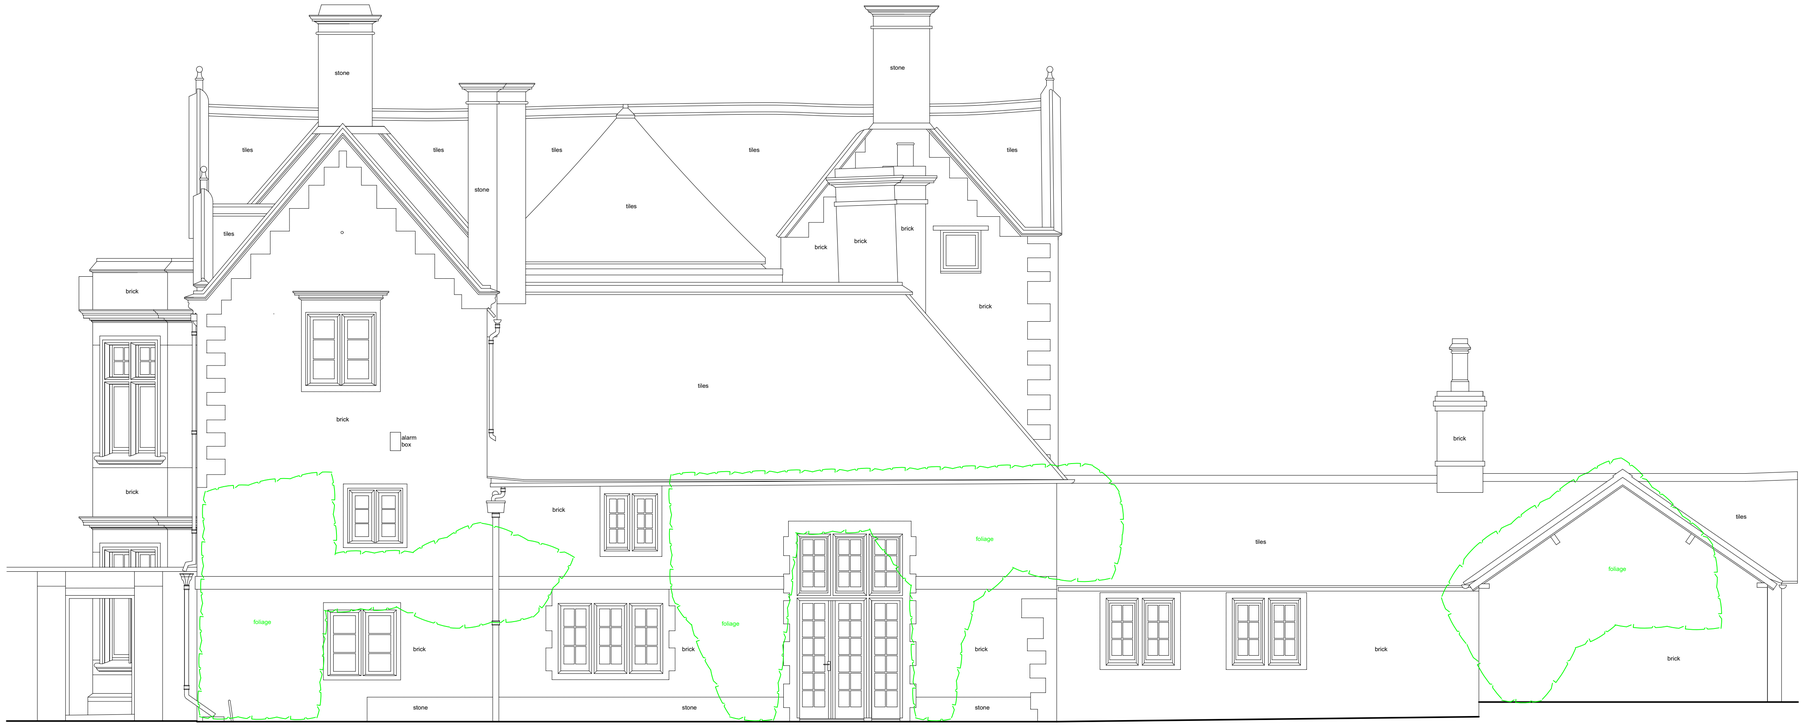

NORTH ELEVATION

0 1 2 3 4 5m

Datum 75.00m

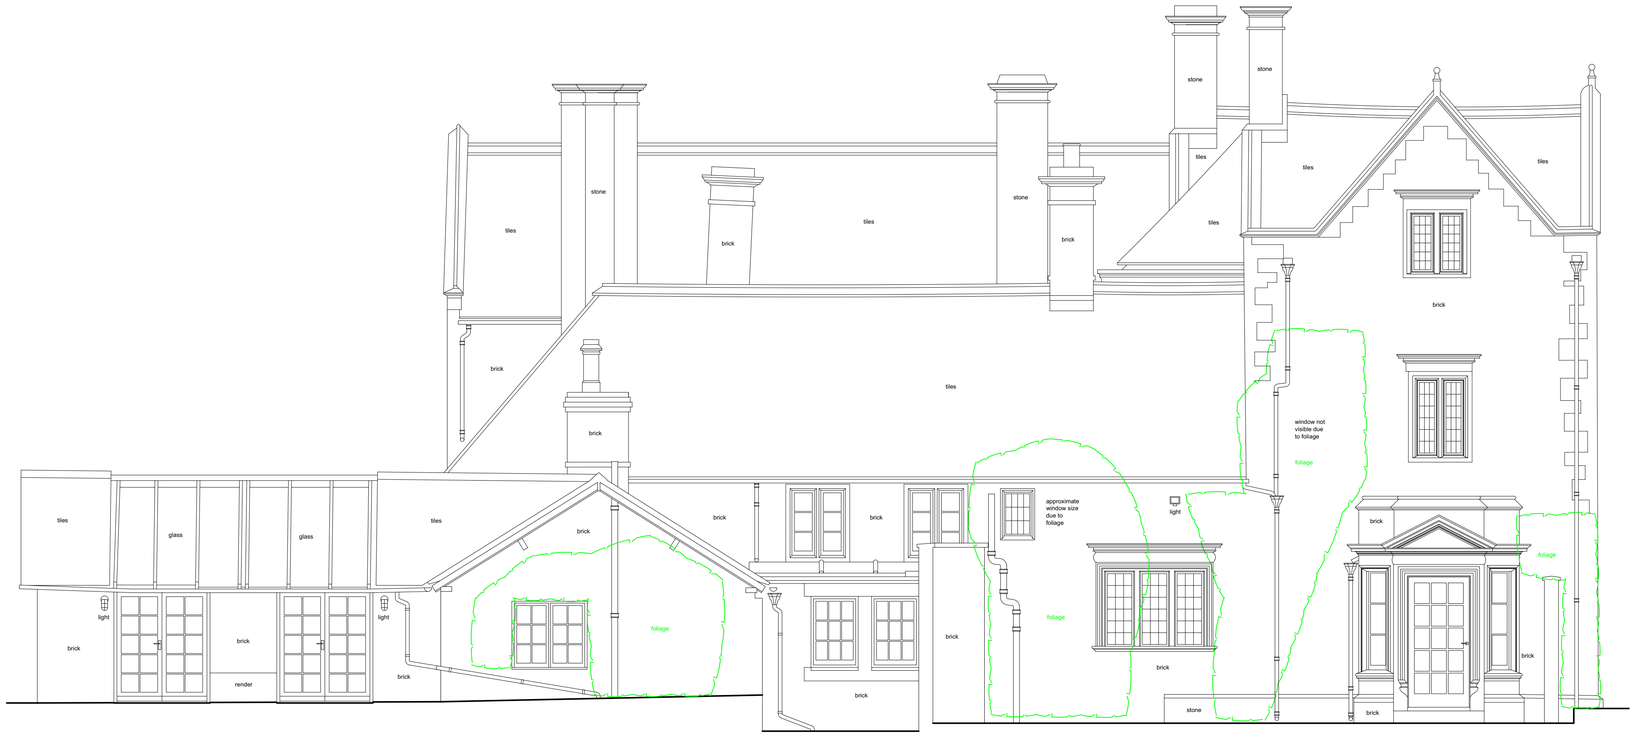

WEST ELEVATION

0 1 2 3 4 5m

Datum 75.00m

PLANNING NOTES
-

DEMOLITION NOTES
-

CONSTRUCTION NOTES
-All dimensions must be checked on site and not scaled from this drawing

MAINTENANCE NOTES
-

Revisions

VERITY & BEVERLEY
ARCHITECTS DESIGNERS
The Coach House I 4 The Chipping I Tetbury I Glos. I GL8 8ET
Telephone 01666 503516 I www.verity-beverley.co.uk

THE MANOR HOUSE
STEEPLE ASHTON

PROPOSED ALTERATIONS AND EXTENSION

MAIN HOUSE
NORTH AND WEST ELEVATIONS
AS EXISTING

Scale: 1:50	21.1500/08
Date: 18/11/21	
Drawn: DJL	Revision
Size: A1	

© Copyright