
Mayor Ivie House, 2-4 Ivy Street, Salisbury SP1 2AY Solar panels location

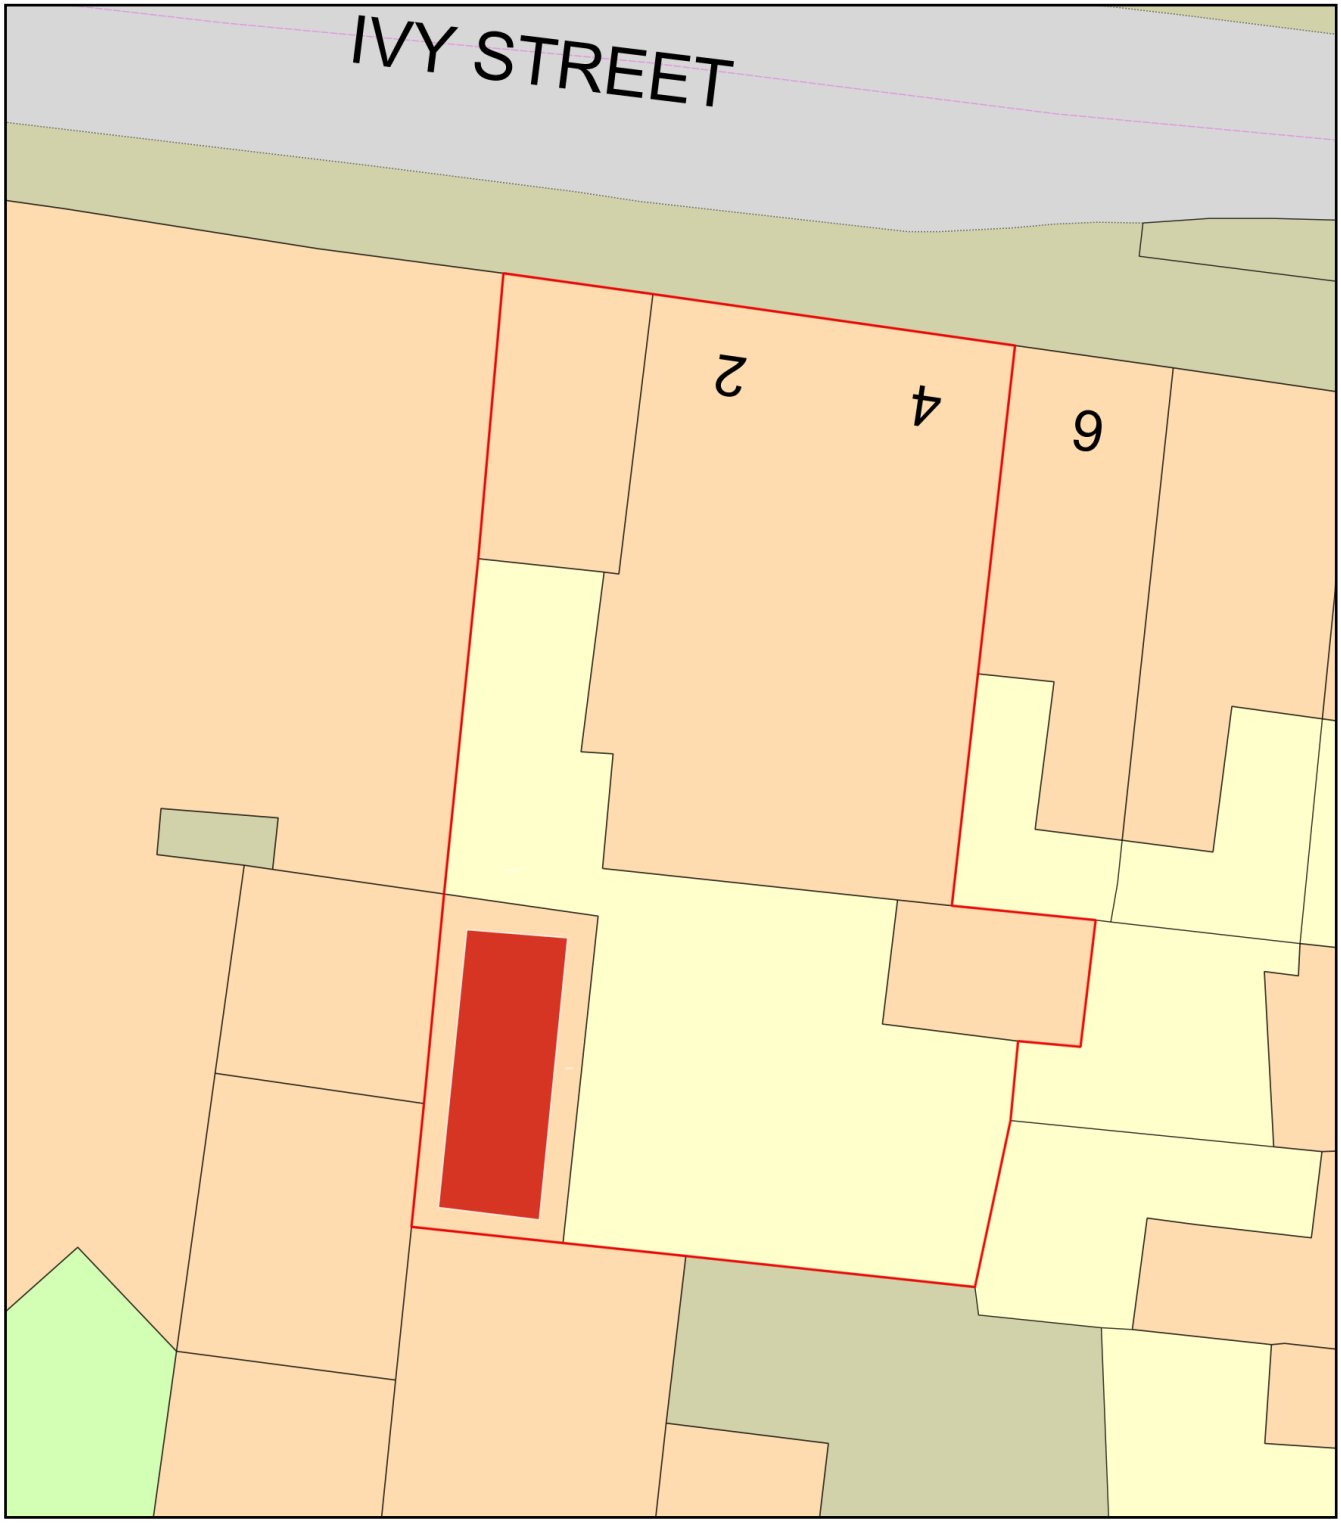

0 10
Metres

N

ReQuestaPlan

Plan Produced for:	Fergus Jamieson, Owner
Date Produced:	27 Nov 2023
Plan Reference Number:	TQRQM23331113228124
Scale:	1:200 @ A4

© Crown copyright and database rights 2023 OS 100042766