
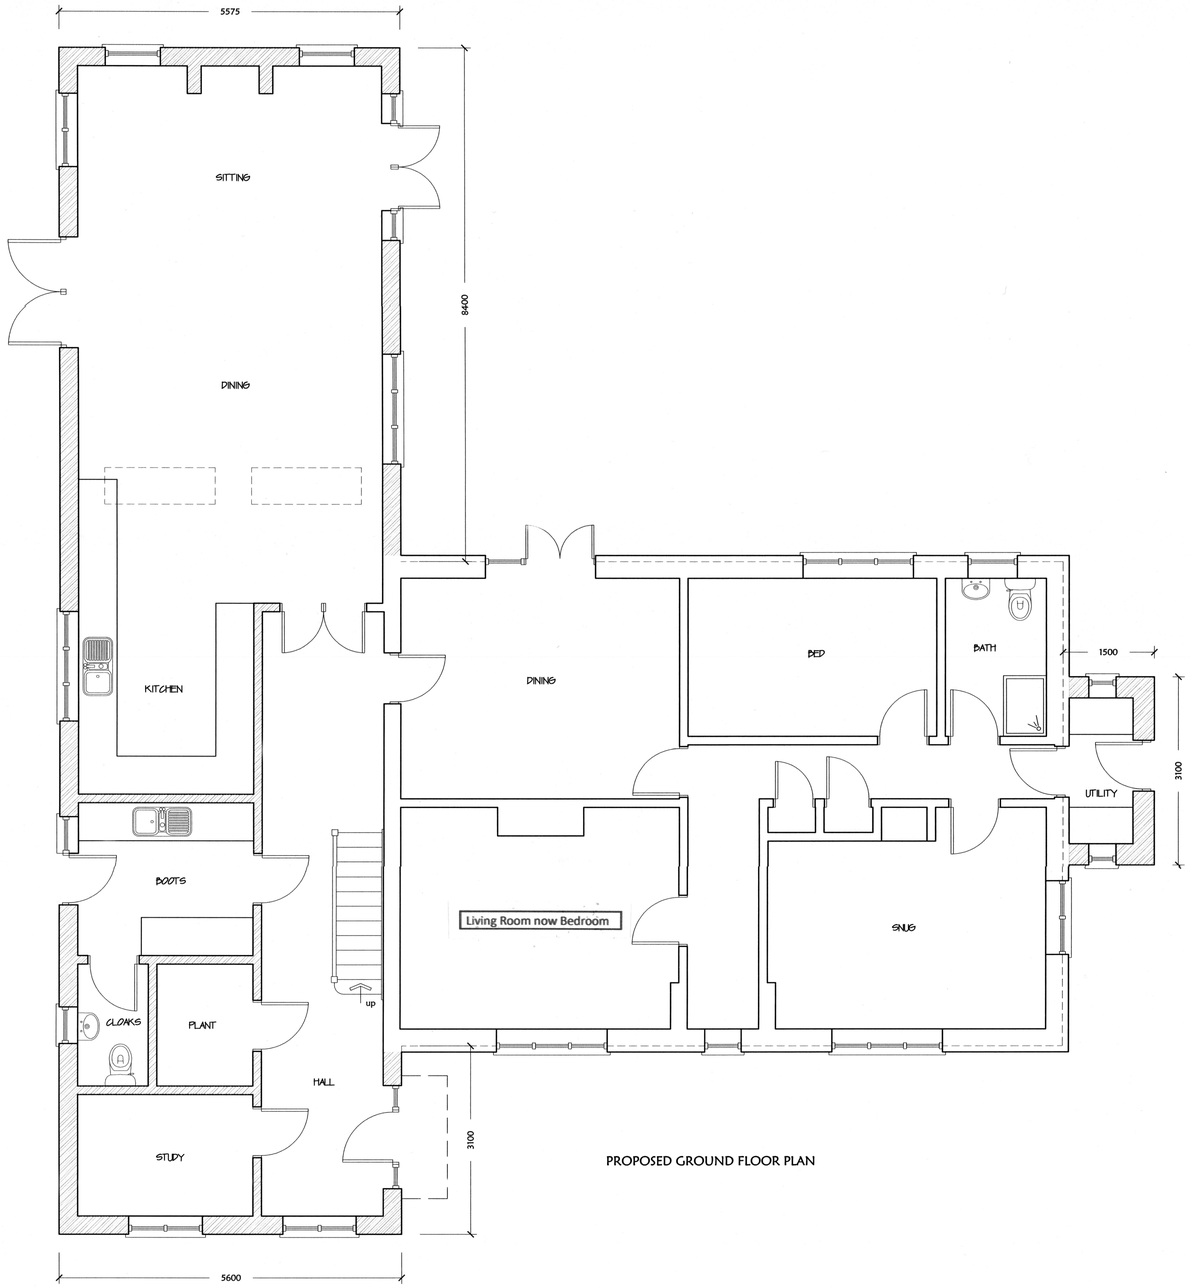


PROPOSED GROUND FLOOR PLAN

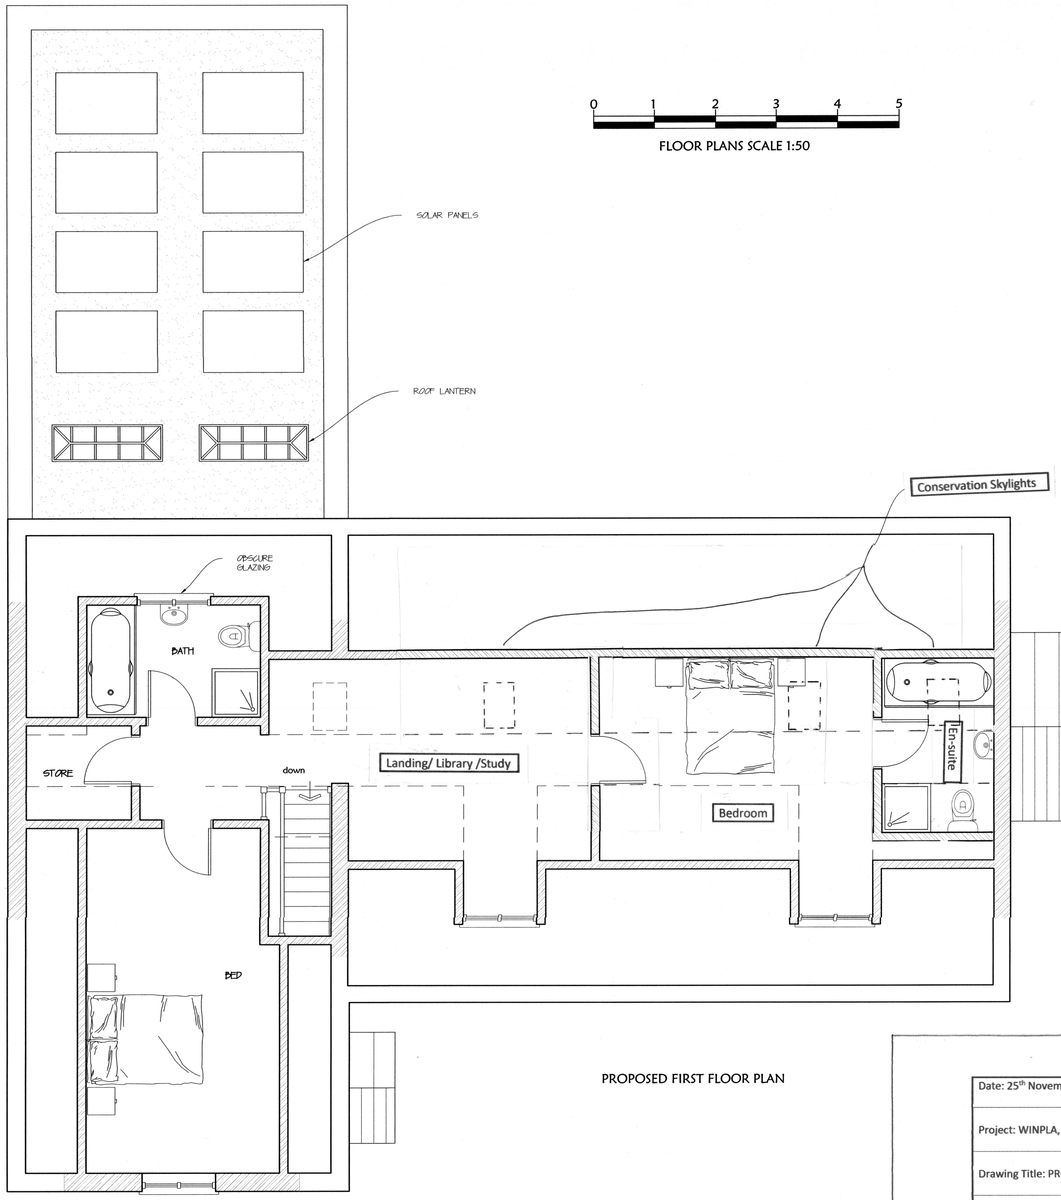

PROPOSED FIRST FLOOR PLAN

0 1 2 3 4 5

FLOOR PLANS SCALE 1:50

Date: 25th November 2023
Project: WINPLA, TUCKINGMILL
Drawing Title: PROPOSED FLOOR PLAN
Client: Daniel Graham
Revisions: • Remove large rear dormer and replace with three conservation skylights which will be more in keeping and alternatively change the layout on the upper floor to: • Create a landing/library/study area • Create a bedroom with en-suite • Move a bedroom downstairs that was previously in the dormer
Scale: 1:50 @ A1