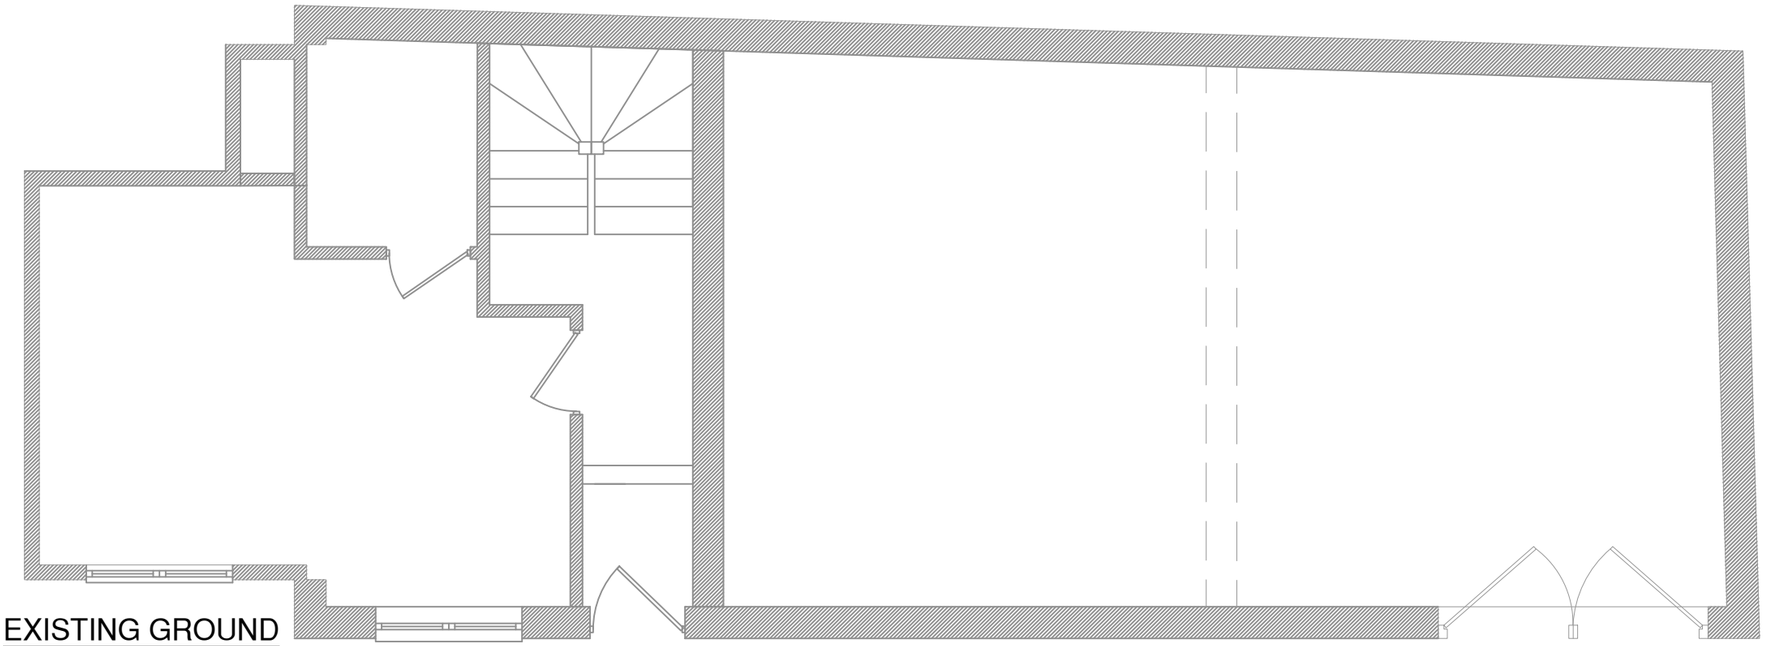

EXISTING GROUND FLOOR PLAN

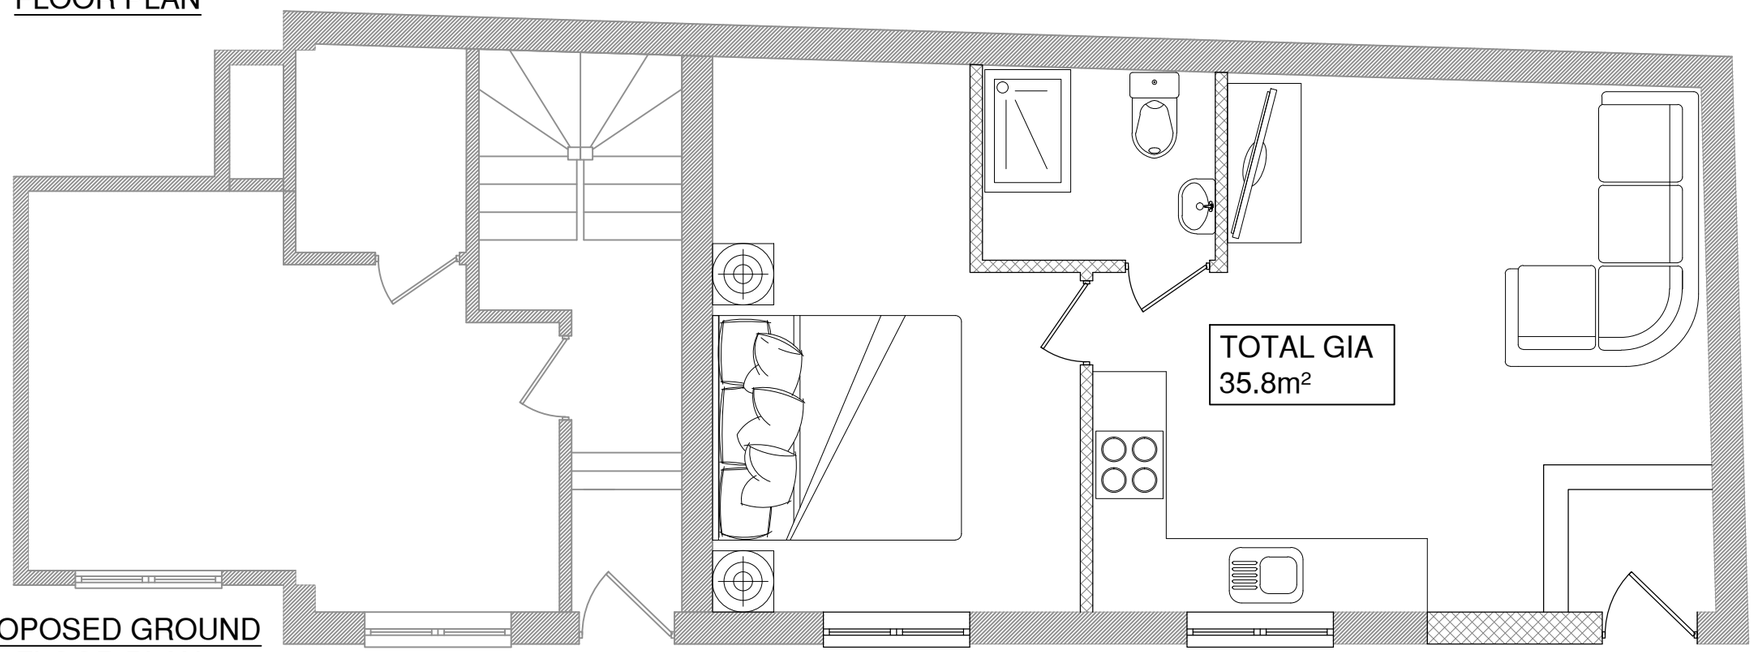

PROPOSED GROUND FLOOR PLAN

0m 1m 2m 3m 4m 5m

SCALE BAR
1:50

REV.	DATE	DRAWN	REVISION
-	-	-	-

PROJECT : WEST END GARAGES, WEST END, WESTBRUY, BA13 3JF

TITLE : EXISTING & PROPOSED FLOOR PLANS

DATE : NOV 23	DRAWN : MWD	DRG. No : 100	REV : -
SCALE : 1:50 (A3)	CHECKED : MWD		

This drawing is copyright ©