
This drawing is the copyright of Roberts Limbrick Ltd and should not be reproduced in whole or in part or used in any manner whatsoever without their written permission.

Do Not scale off this drawing, use only figured dimensions and report any discrepancies or omissions to the Architect immediately.

rev.	date	description
-	-	-

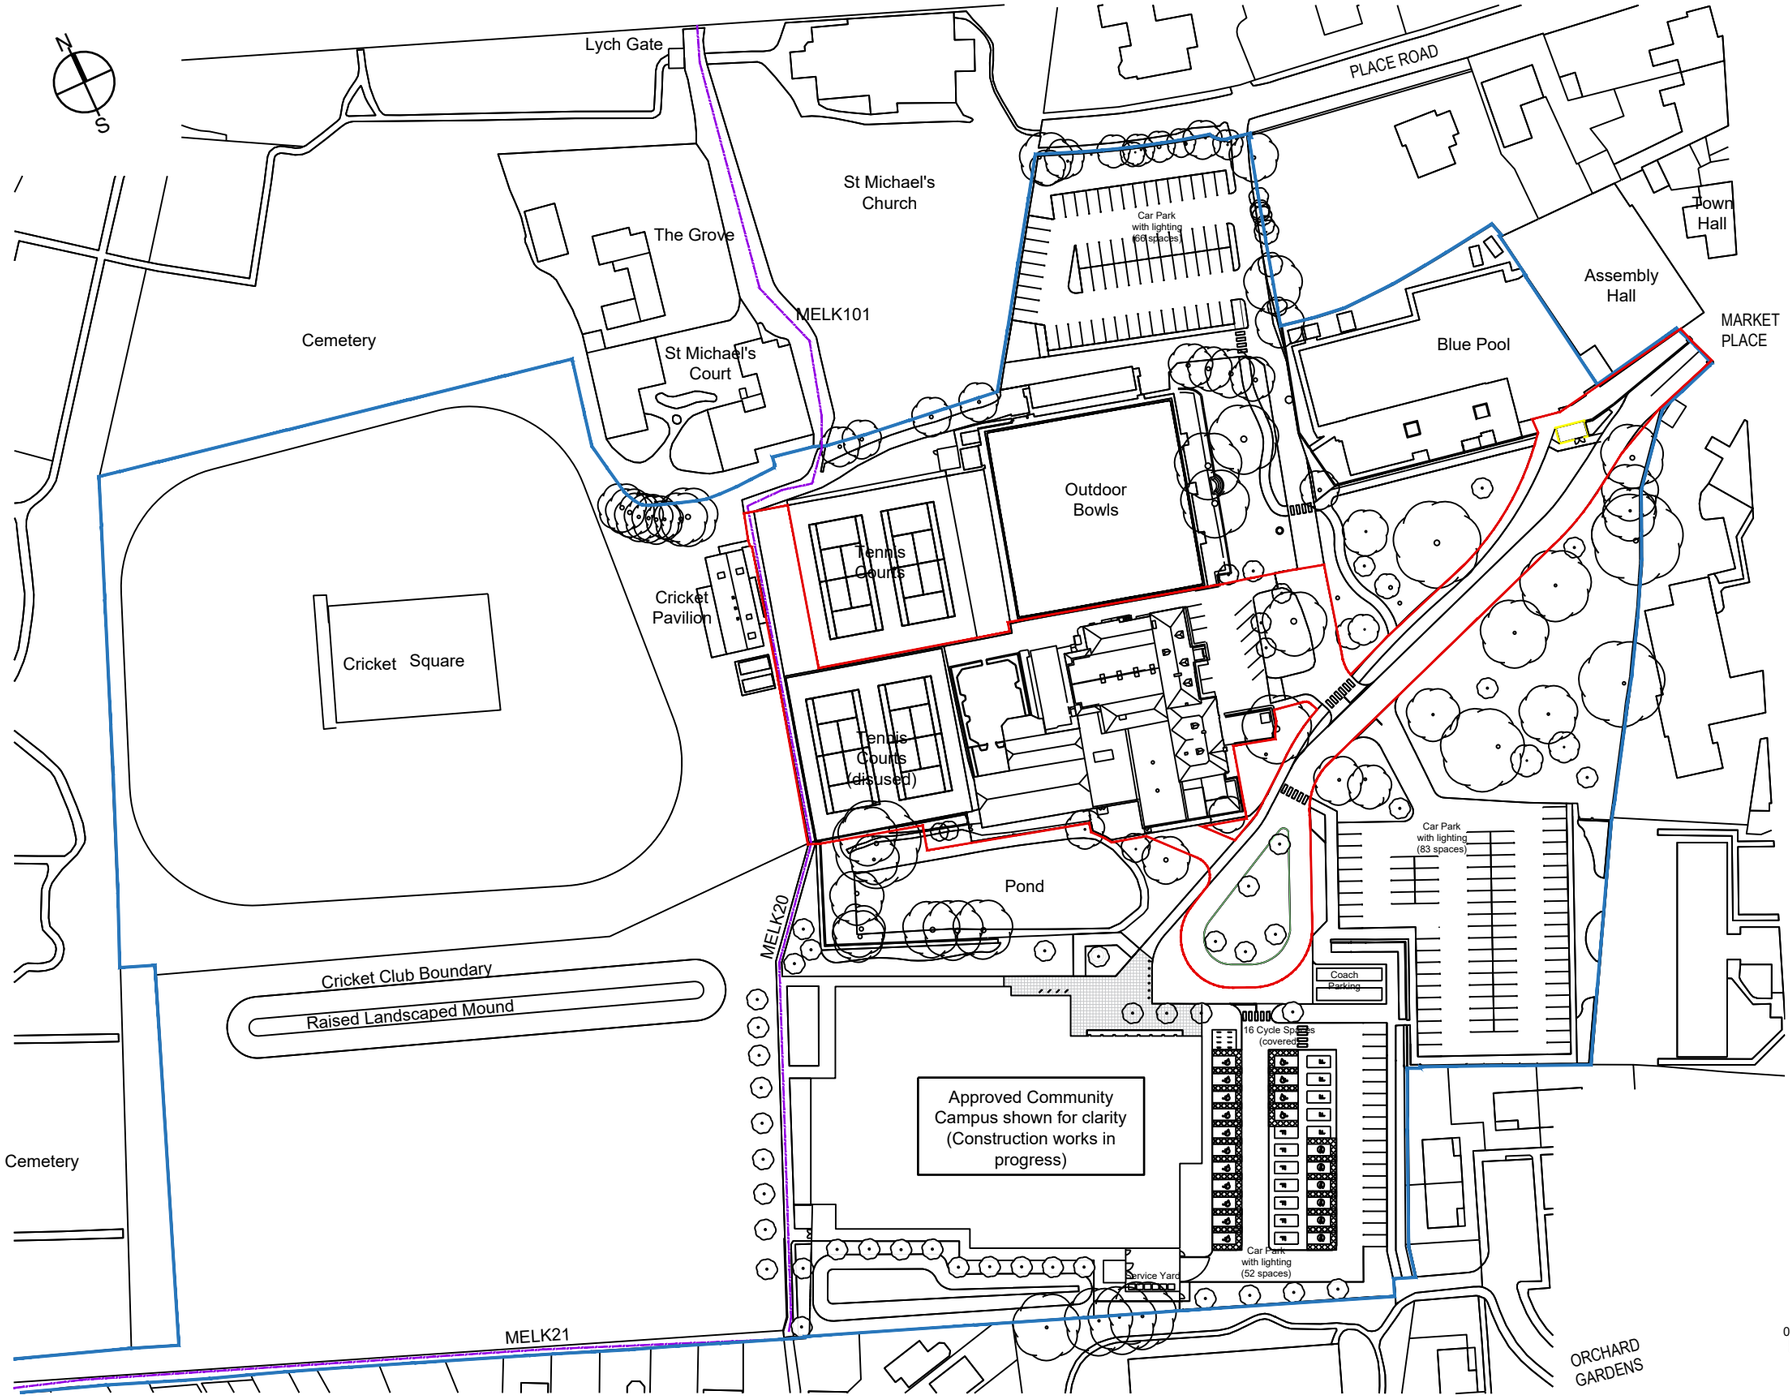

LEGEND

- EXISTING TREE
- SITE BOUNDARY
- OWNERSHIP BOUNDARY
- PROW

0m 10m 25m 50m

SCALE BAR

Notes

All site information based on survey information provided by Brunel surveys in Oct, 2011 and updated on Nov, 2018.

Ordnance survey information provided by Ordnance Survey © Crown copyright 2011. All right reserved. Licence number 100020449.

Roberts Limbrick ARCHITECTS

project
Melksham House
-
-
-

client
Wiltshire Council

drawing
Location Plan
As Existing
-
-

status
PLANNING

ROBERTS LIMBRICK LTD

The Carriage Building, Bruton Way, Gloucester, GL1 1DG

The Estates Office, 25 - 26 Gold Tops, Newport, NP20 4PG

T. 03333 405 500
mail@robertslimbrick.com
www. robertslimbrick.com

Registered Office : England No. 06658029

scale 1/1250 @ A3

date 29/06/2021 **author** HLK

project	drg no.	rev.
10106	L(9)001	-