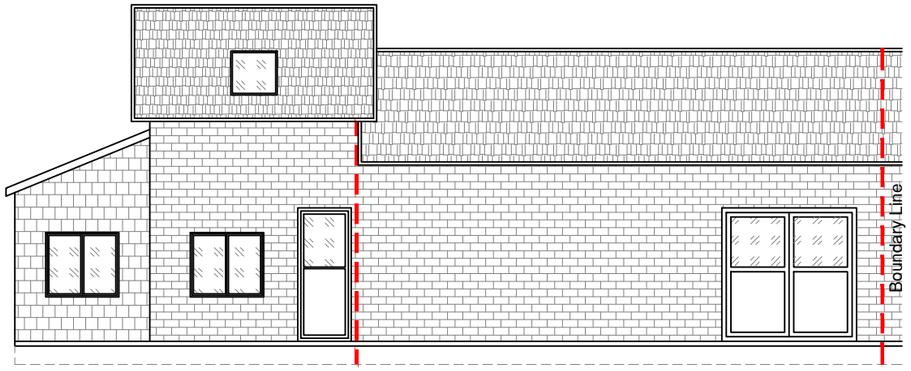

EXISTING WEST ELEVATION

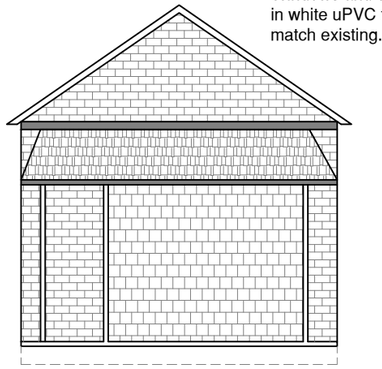

EXISTING AND PROPOSED
NORTH ELEVATION

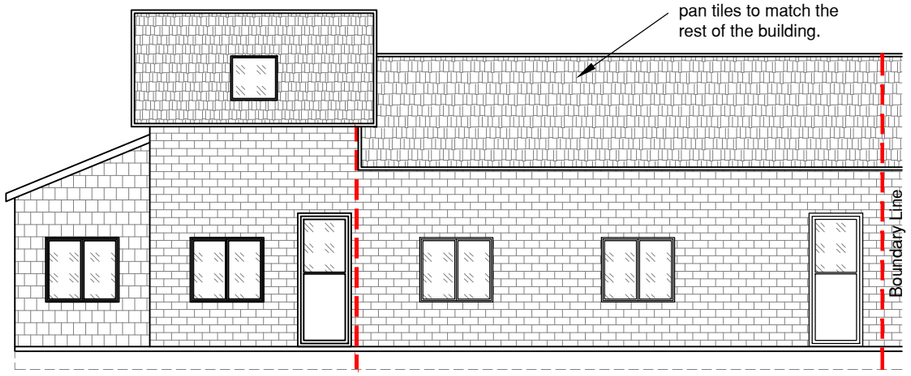

PROPOSED WEST ELEVATION

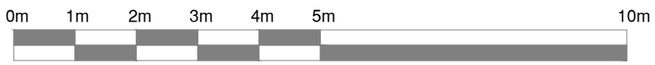

SCALE BAR
1:100

REV.	DATE	DRAWN	REVISION
-	-	-	-

PROJECT : WEST END GARAGES, WEST END, WESTBRUY, BA13 3JF

TITLE : EXISTING AND PROPOSED ELEVATIONS

DATE : NOV 23	DRAWN : MWD	DRG. No : 101	REV : -
SCALE : 1:100 (A3)	CHECKED : MWD		

This drawing is copyright ©