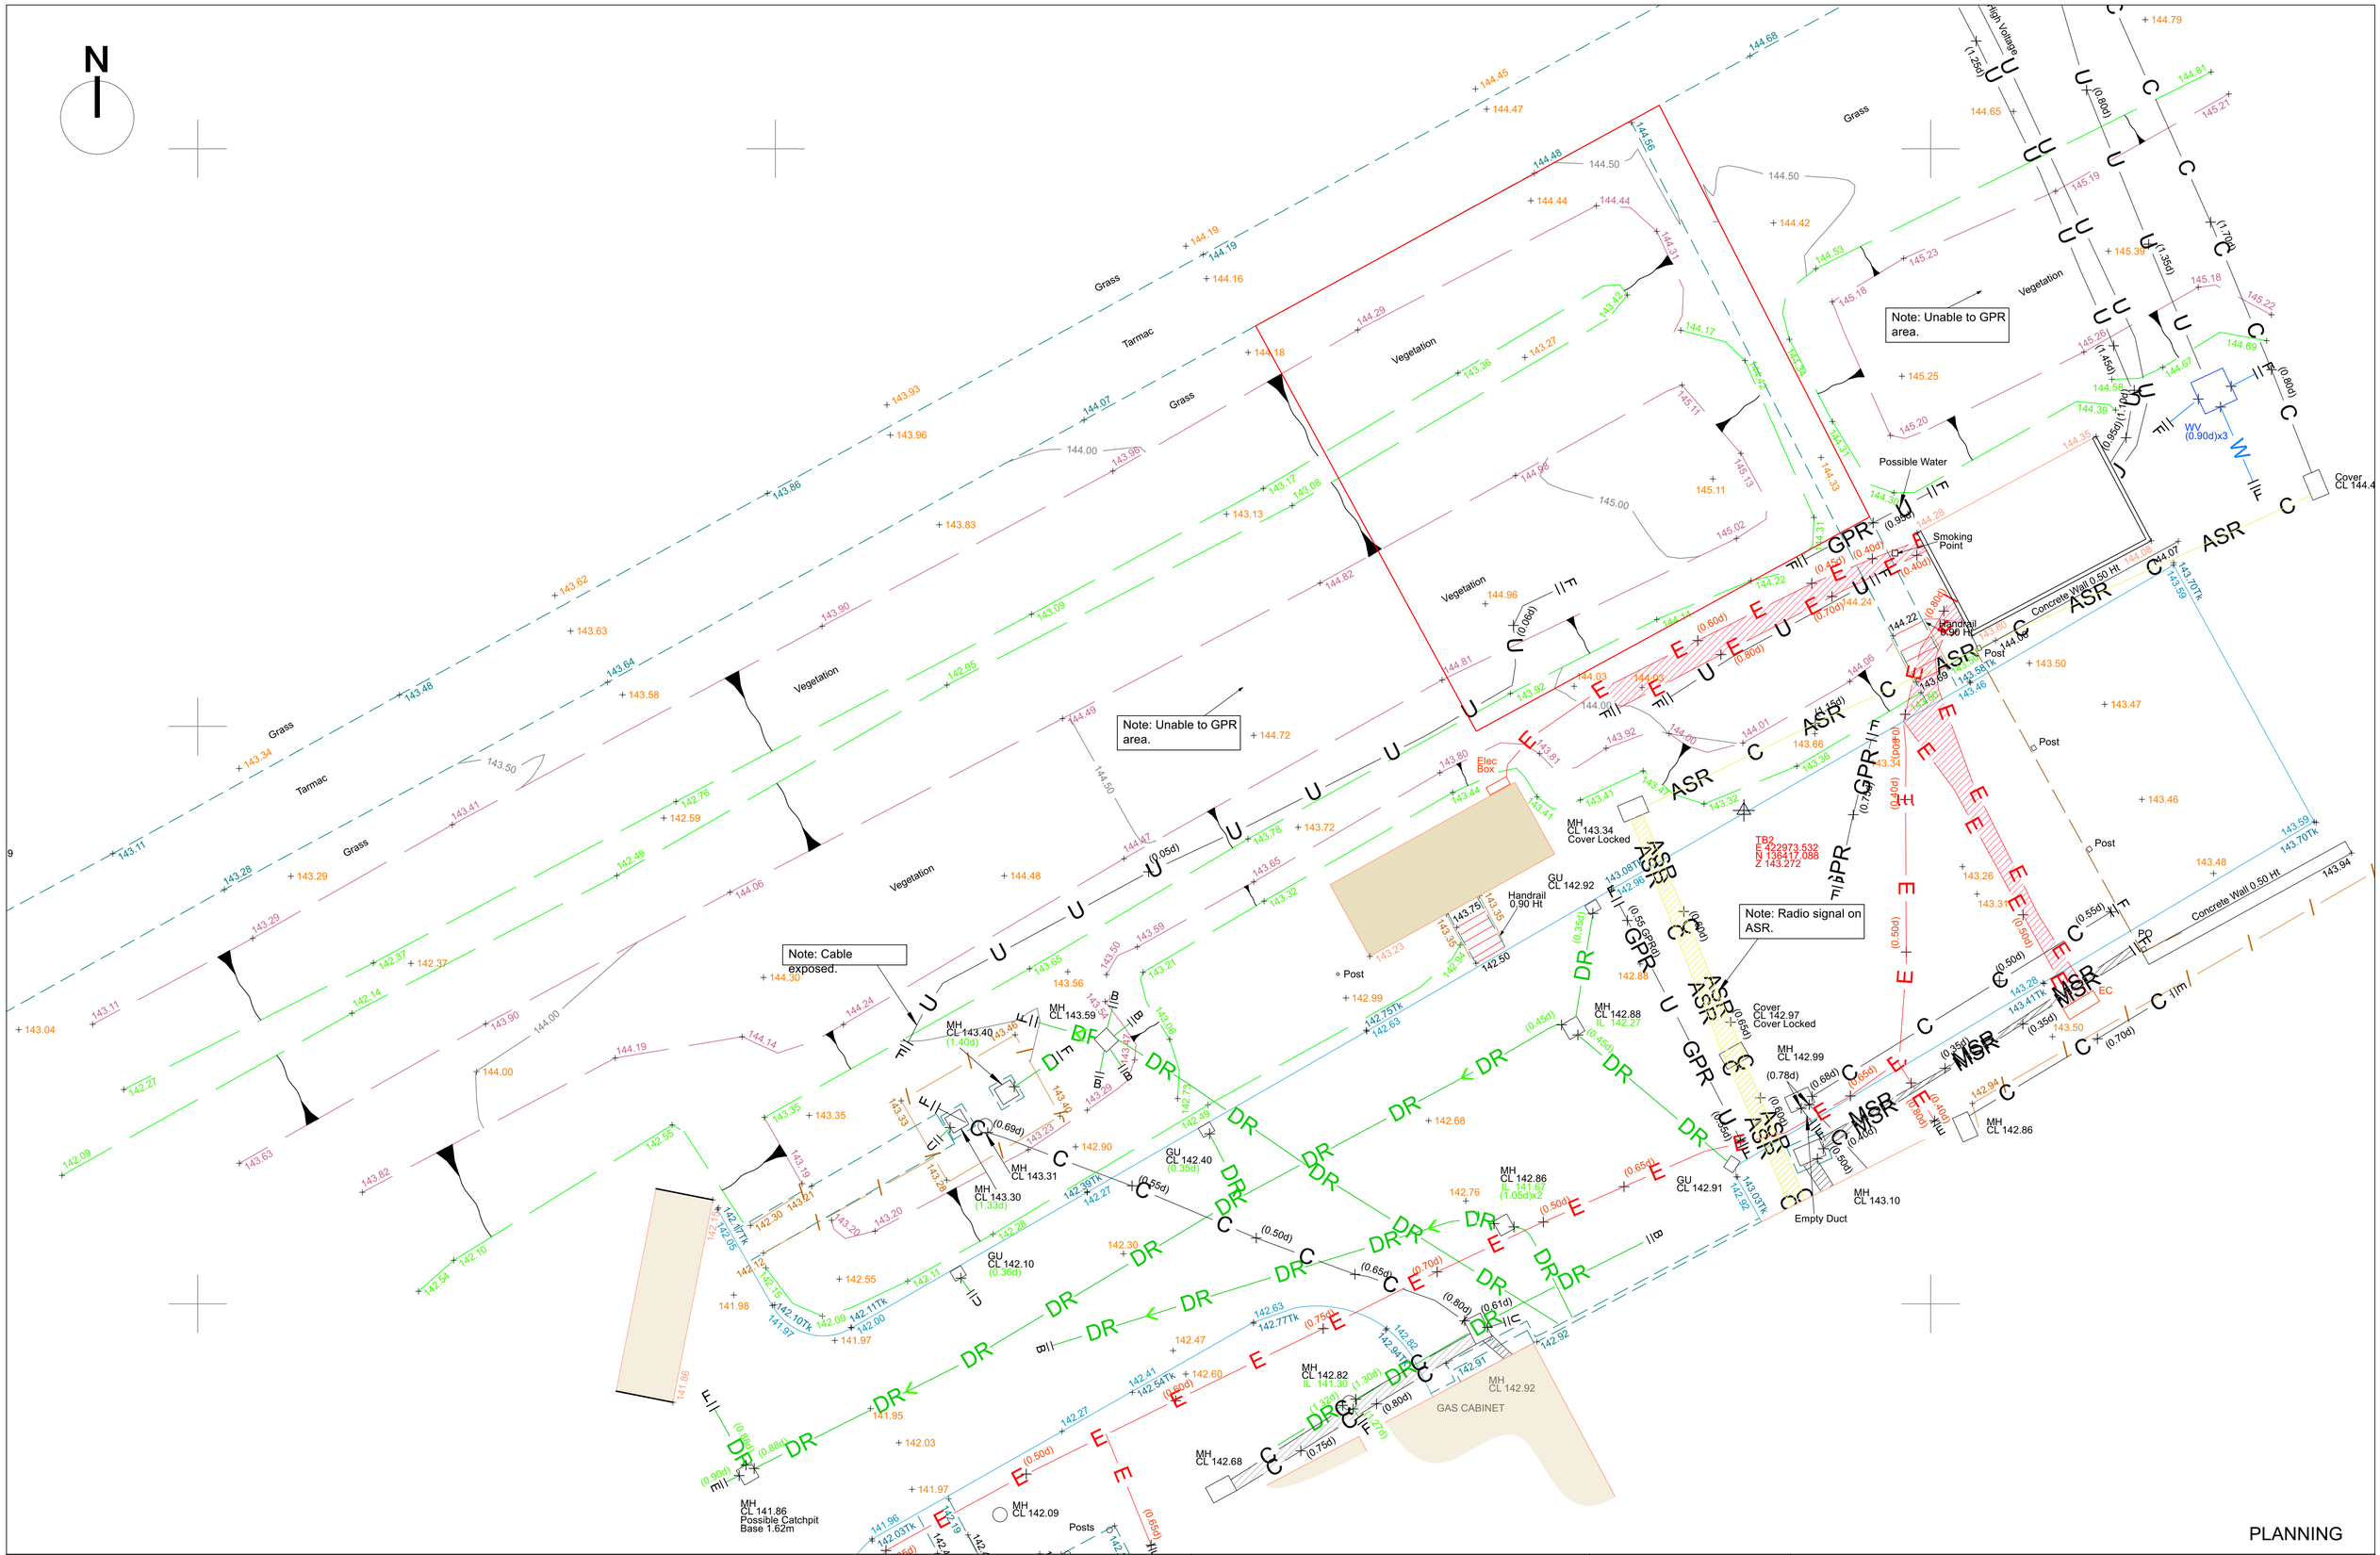

No.	Date	DR/CH	Revision Notes

Project Title
BM21
Project Client
DSTL
Suitability
Code - Description
S2 SUITABLE FOR INFORMATION

Sheet Scale
1:100 @ A1
Date
2022/02/15
Drawn By
PDR
Reviewed By

Copyright. Check all dimensions on site. Do not scale this drawing. This drawing is only to be used on the site for which designed.

Sheet No.
Project ID - Originator - Volume - Level - Type - Role - Number
1387/1989-CMS- XX -XX-DR-A-PL01
Rev

Sheet Title
Existing Site Plan

26 Martingate, Corsham, Wiltshire, SN13 0HL, Web: www.cms-group.co, Tel: 01249 701333

CMS Architects