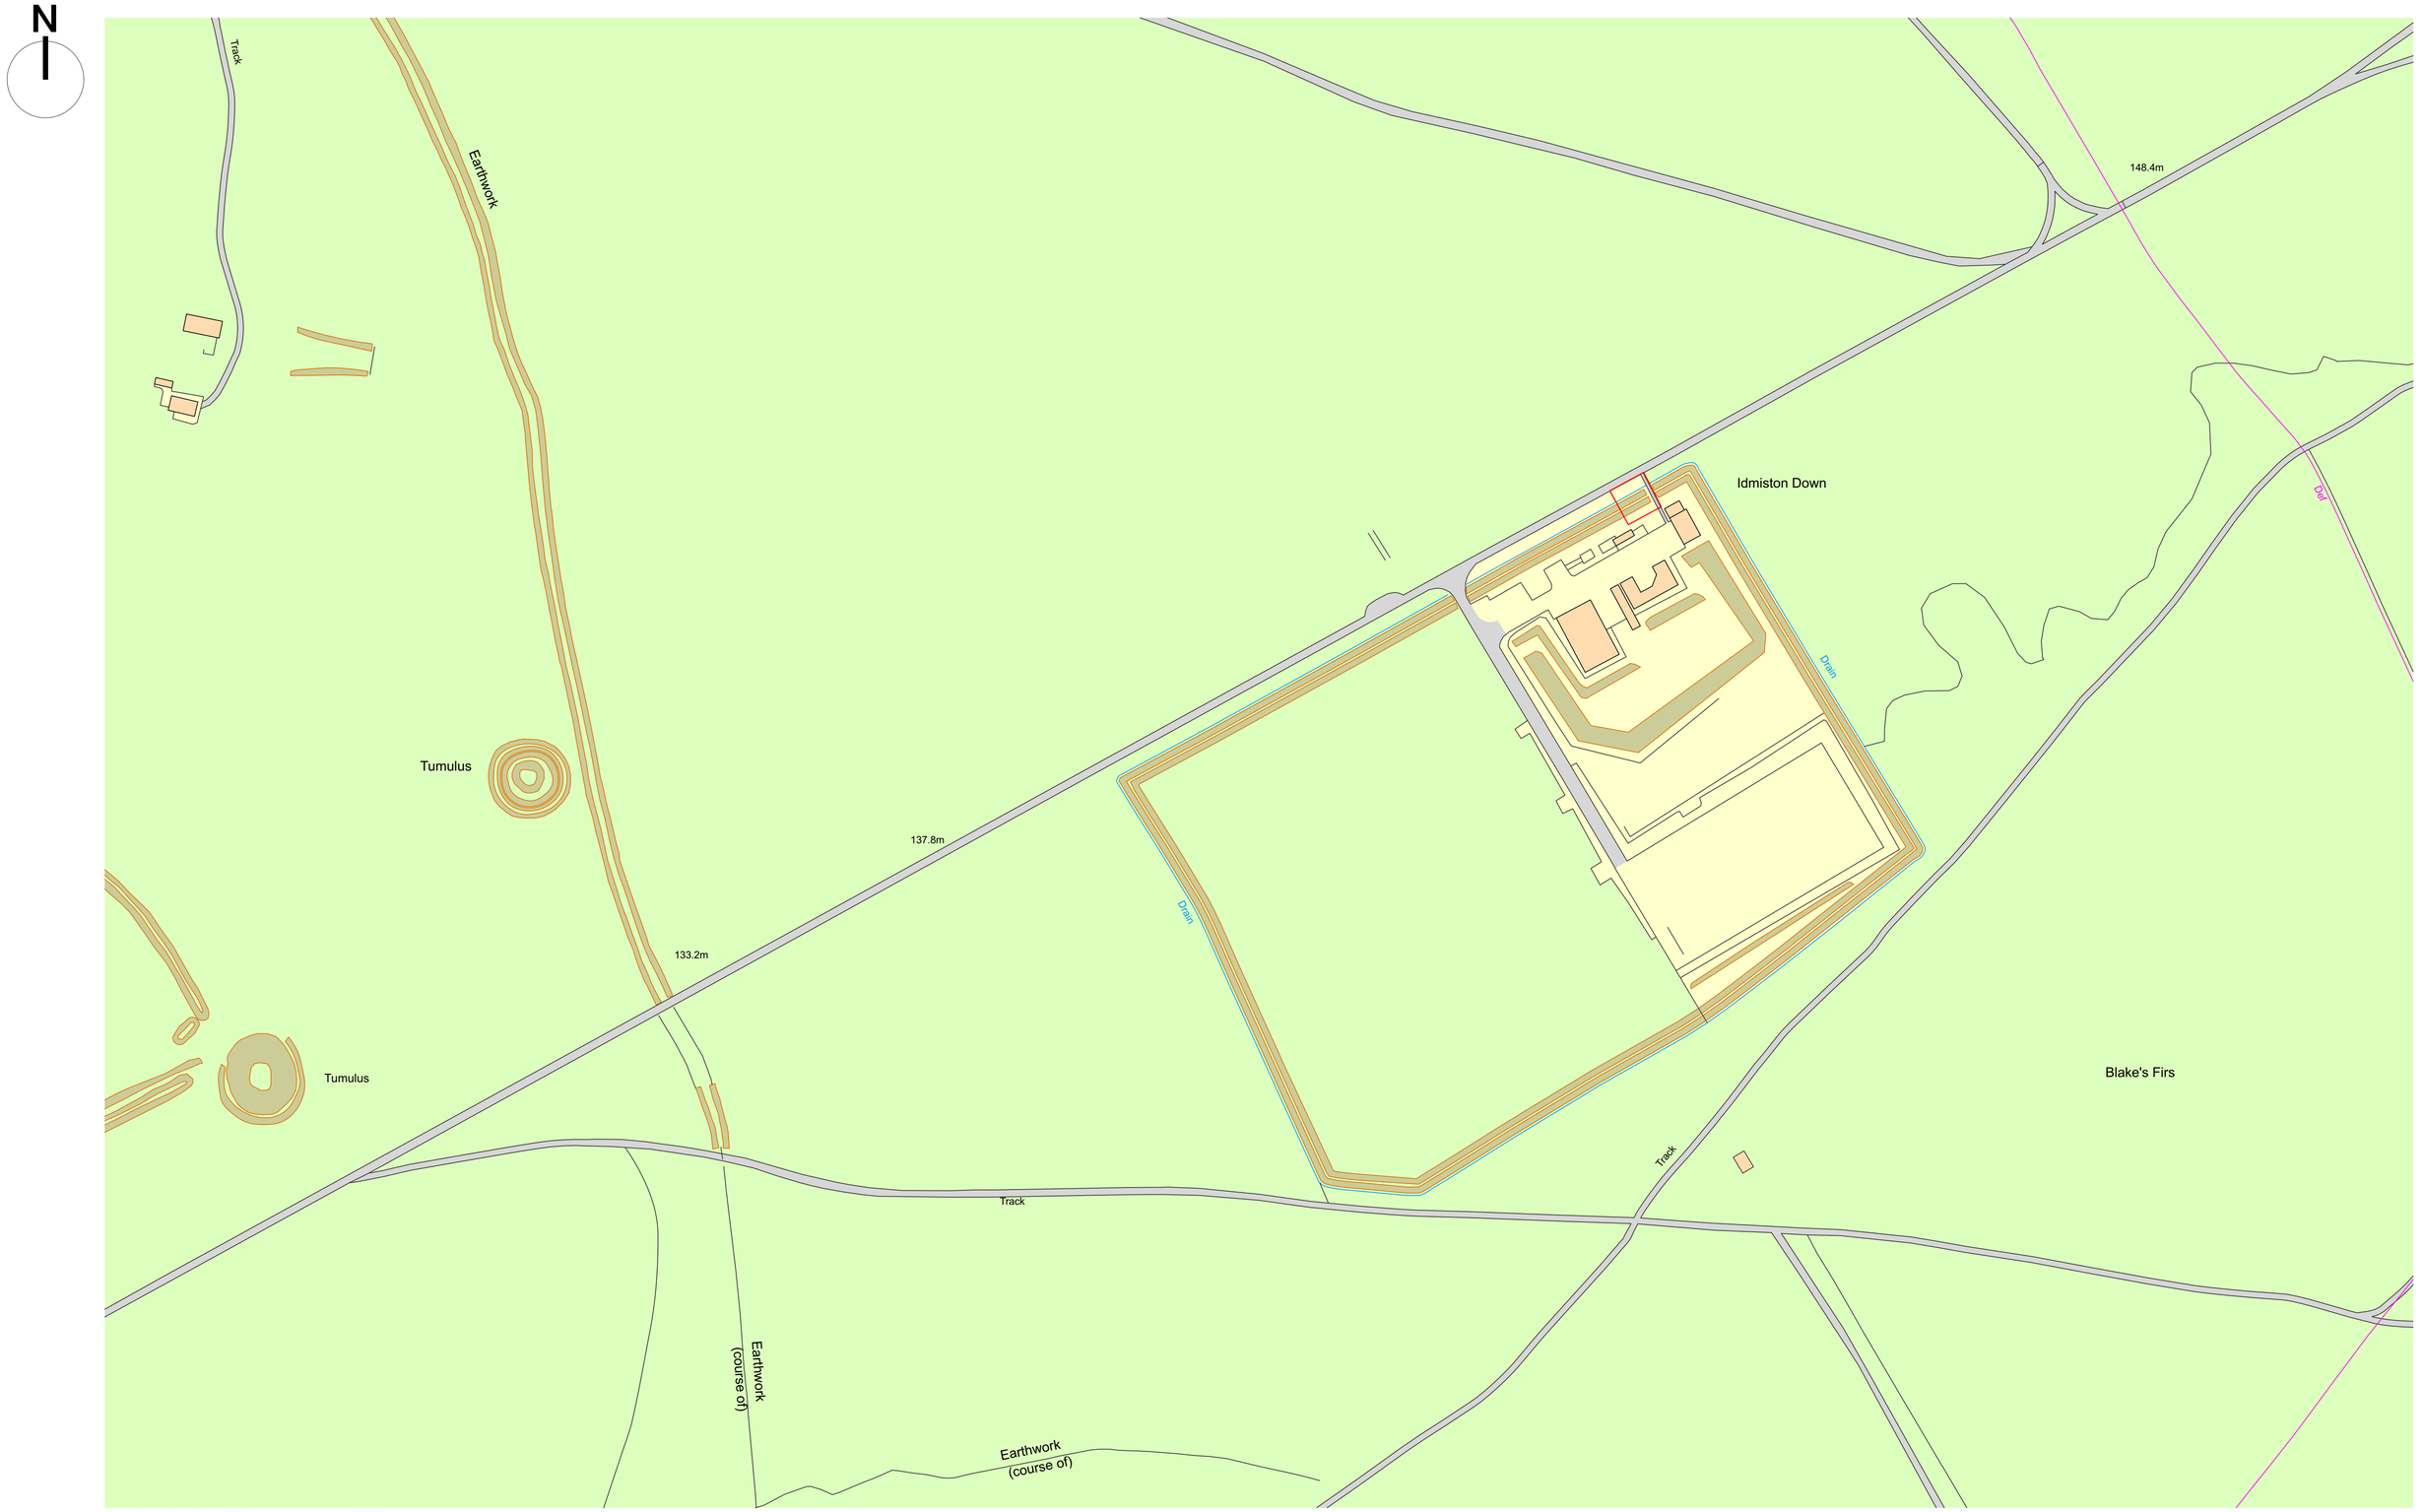

Ordnance Survey, (c) Crown Copyright 2023. All rights reserved. Licence number 100022432

PLANNING

No.	Date	DR/CH	Revision Notes

Scale Bars

Project Title
BM21

Project Client
DSTL

Suitability
Code - Description
S2 SUITABLE FOR INFORMATION

Sheet Scale
1:1250 @ A1

Date
30/10/2023

Drawn By
PDR

Reviewed By

Copyright. Check all dimensions on site. Do not scale this drawing. This drawing is only to be used on the site for which designed.

Sheet No.
Project ID - Originator - Volume - Level - Type - Role - Number
1387/1989-CMS- XX -XX-DR-A-LOC01

Rev

Sheet Title
Site Location Plan

26 Martingate, Corsham, Wiltshire, SN13 0HL, Web: www.cms-group.co, Tel: 01249 701333

CMS Architects