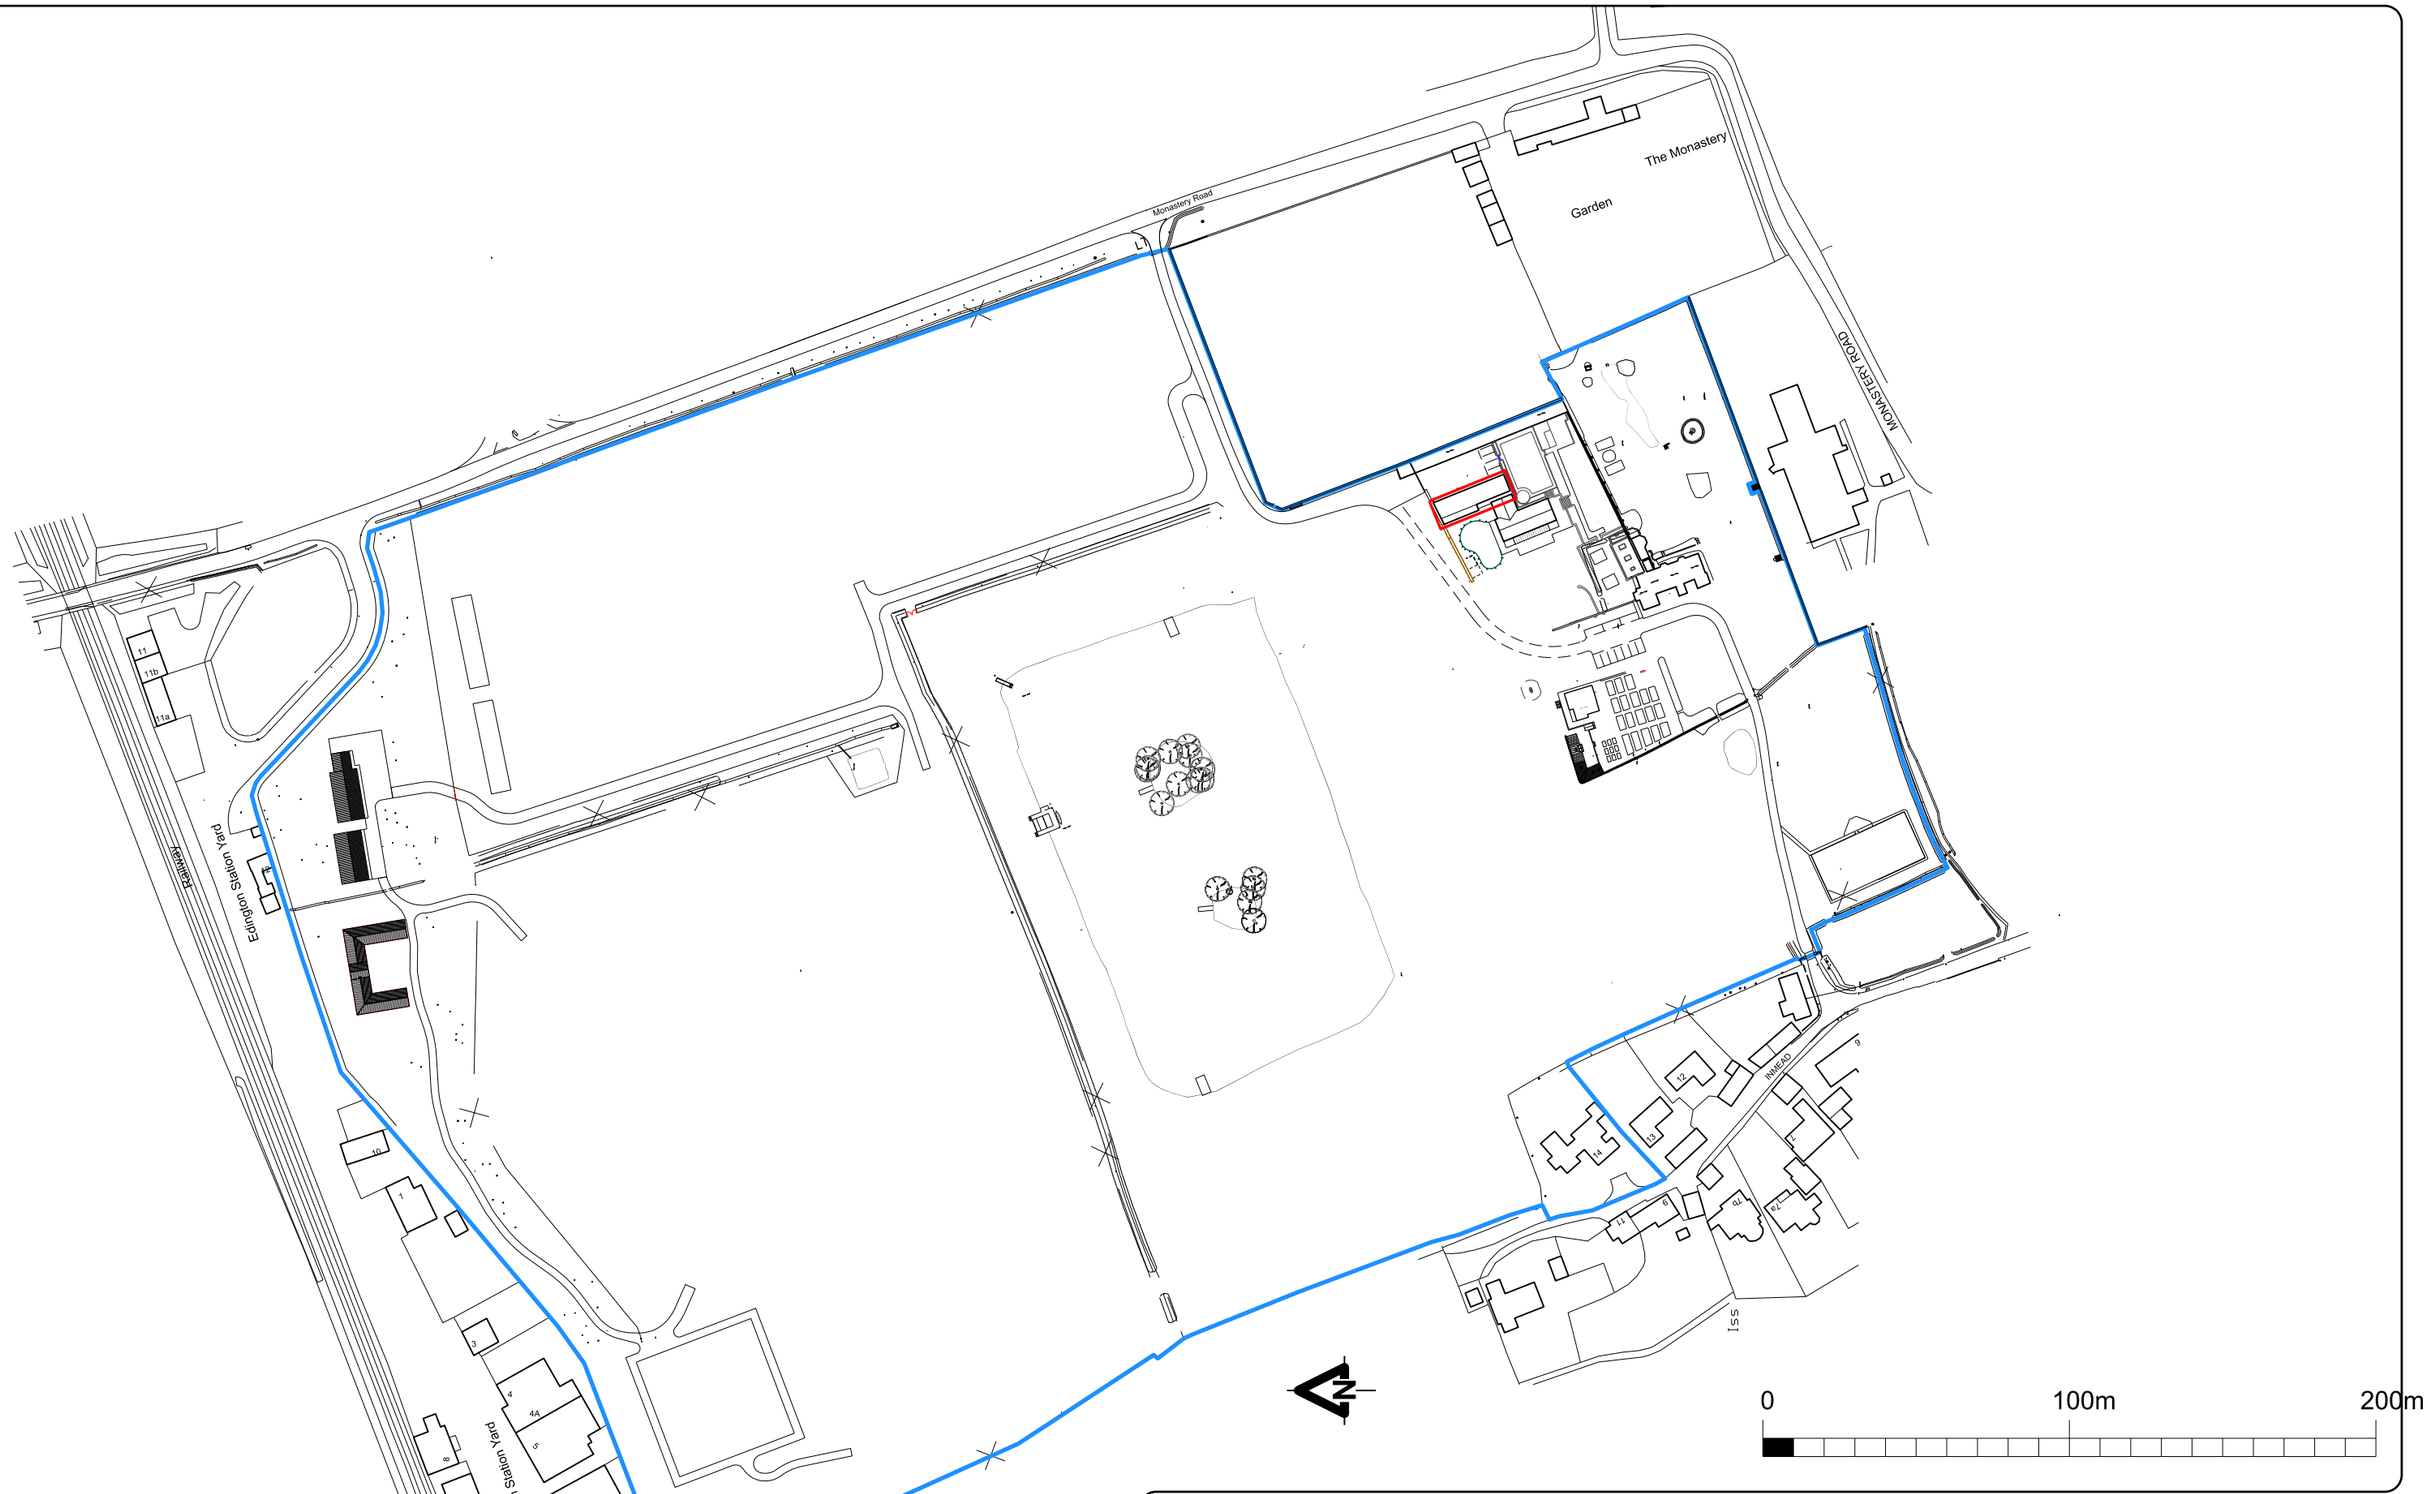


The Old Ride
Bath Road
Bradford on Avon
Wiltshire
Tel 01225 865220
Fax 01225 866086

ASHLEY DESIGN

CLIENT Mr C Pike

PROJECT Priory Farm, Edington, Wiltshire.

DRAWING TITLE Motor Barn Location Plan

SCALE 1:2000 DRAWN MAS DATE Jan 2023

DRAWING NUMBER 2471-S-05

REVISIONS

All rights described in Chapter IV of the Copyright,Designs and Patents Act 1988 has been generally asserted© 2011 Ashley Design Associates.Contractors must check all dimensions on site. Only figured dimensions are to be worked from