

South West Elevation

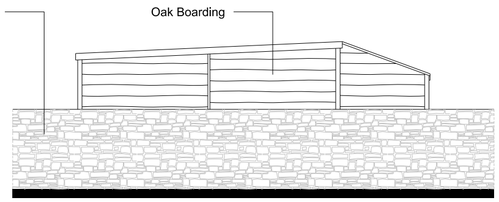

North West Elevation

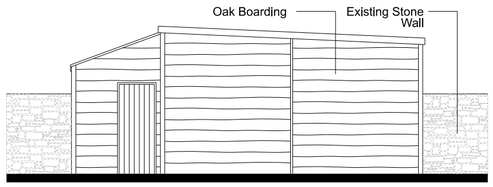

South East Elevation

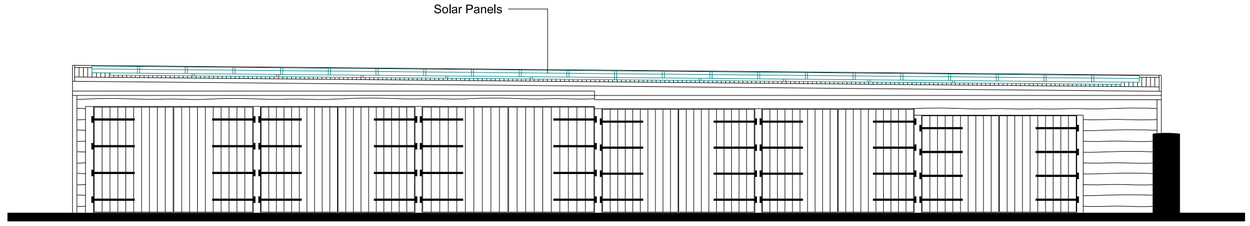

North East Elevation

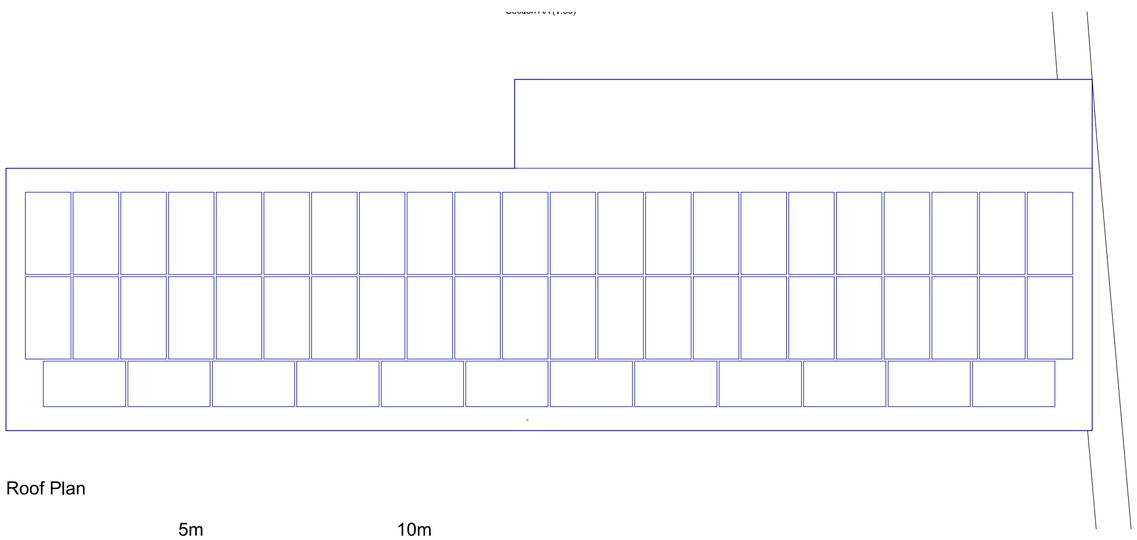

Roof Plan

0 5m 10m

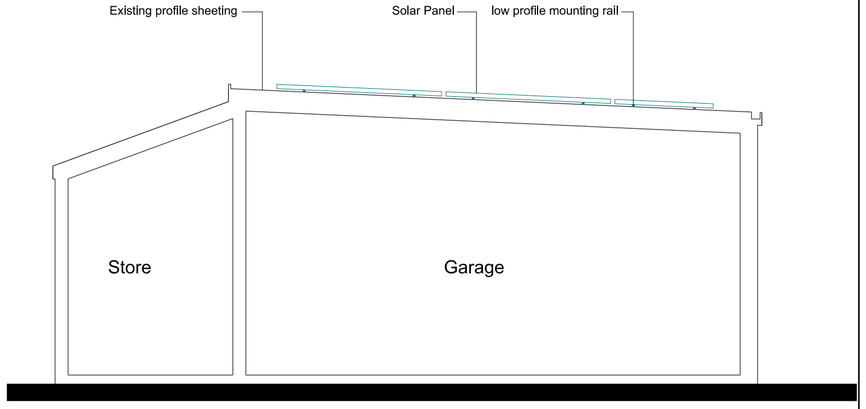

Section AA (1:50)

0 2.5m 5m

NOTES

$FILES$
$PENTBLS$
$DATE$

REVISIONS

rev	date	

CLIENT

Mr C Pike

PROJECT

The Priory Farm,
Edington,
Wiltshire

DRAWING

Vehicle Barn - Solar

The Old Ride
Bath Road
Bradford on Avon
Wiltshire
Tel 01225 865220
Fax 01225 866086

ASHLEY DESIGN

SCALE 1:100 & 1:50@A2
DATE FEB 2023
DRAWN MAS
CHECKED

DRAWING NUMBER

2471-VB-01

REVISIONS

All rights described in Chapter IV of the Copyright,Designs and Patents Act 1988 has been generally asserted. © 2011 Ashley Design Associates.Contractors must check all dimensions on site.Only figured dimensions are to be worked from Discrepancies are to be reported immediately before proceeding