

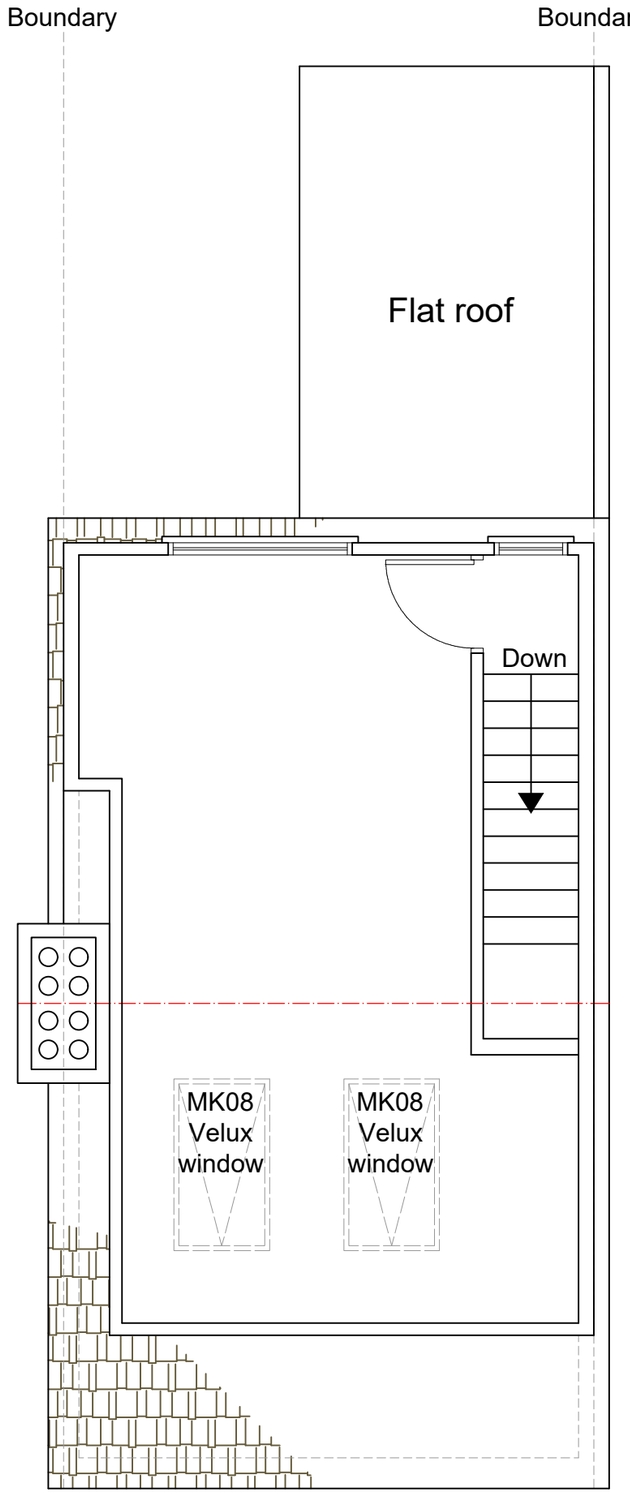


EXISTING LOFT PLAN
SCALE 1:50

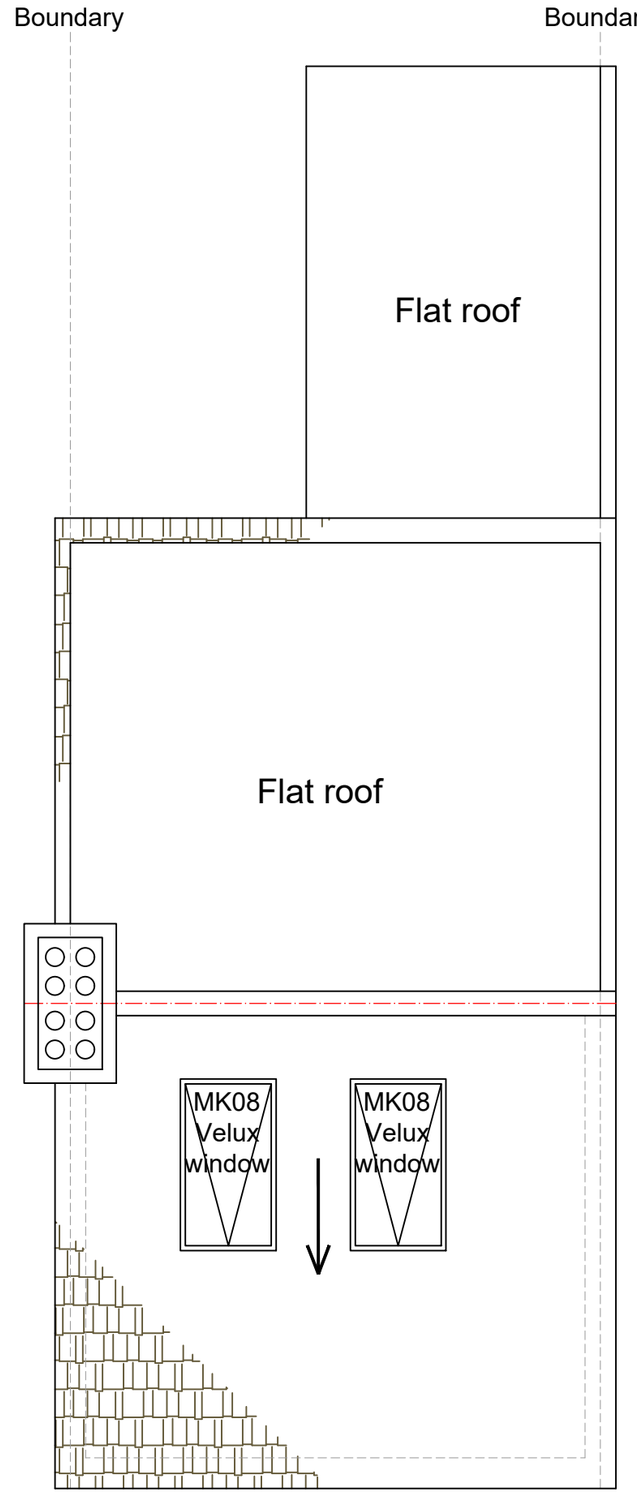

EXISTING ROOF PLAN
SCALE 1:50

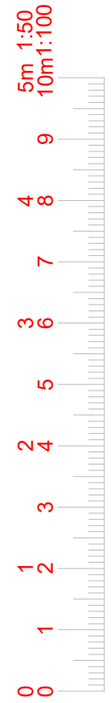

fastPlans

www.FastPlansUK.co.uk

Project: EXTENSION

Address: 52 COLLEGE STREET SP1 3AL

Scale:	Dwg. no:
1:50 @ A3	A02
Drawn by:	Date Drawn:
O.B.S	20-SEP-2023

For Drawings Tel: 020 3542 1777

E-mail: plans@FastPlansUK.co.uk