


All dimensions are approximate
and must be checked on site

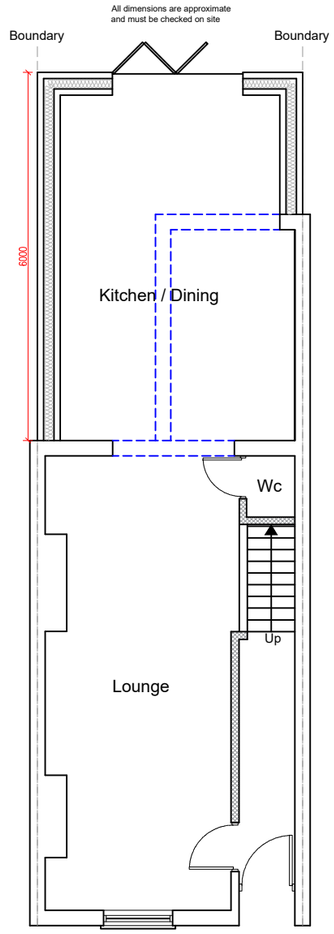


PROPOSED GROUND FLOOR PLAN
SCALE 1:100

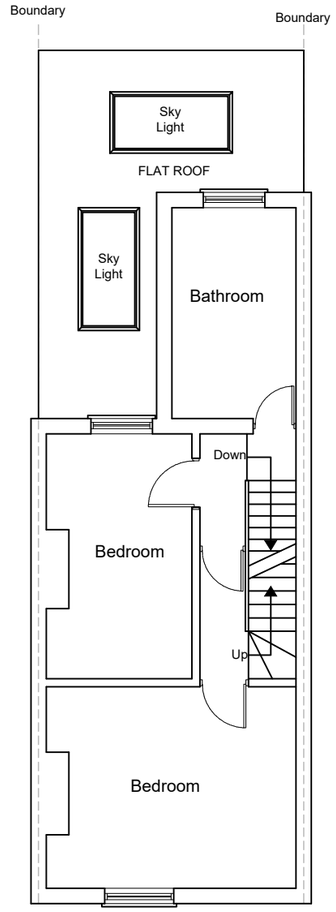


PROPOSED FIRST FLOOR PLAN
SCALE 1:100

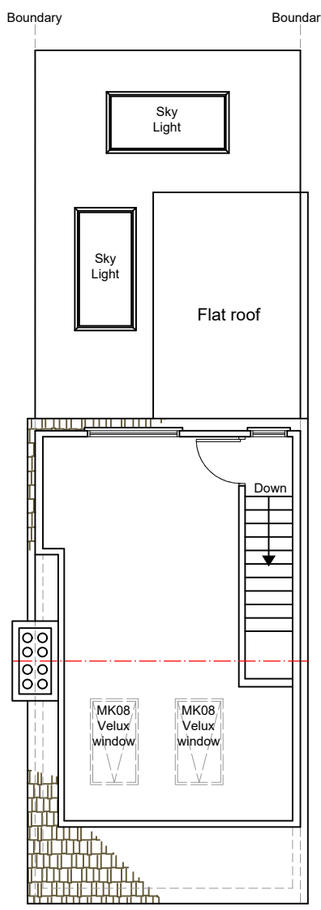

PROPOSED LOFT PLAN
SCALE 1:100

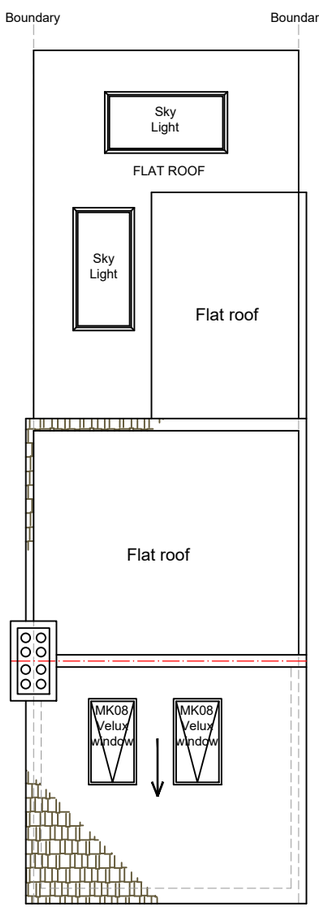

PROPOSED ROOF PLAN
SCALE 1:100

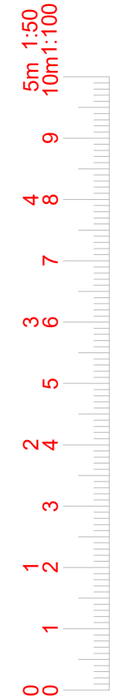

fastPlans

www.FastPlansUK.co.uk

Project: EXTENSION	
Address: 52 COLLEGE STREET SP1 3AL	
Scale: 1:100 @ A3	Dwg. no: A03
Drawn by: O.B.S	Date Drawn: 20-SEP-2023

For Drawings Tel: 020 3542 1777

E-mail: plans@FastPlansUK.co.uk