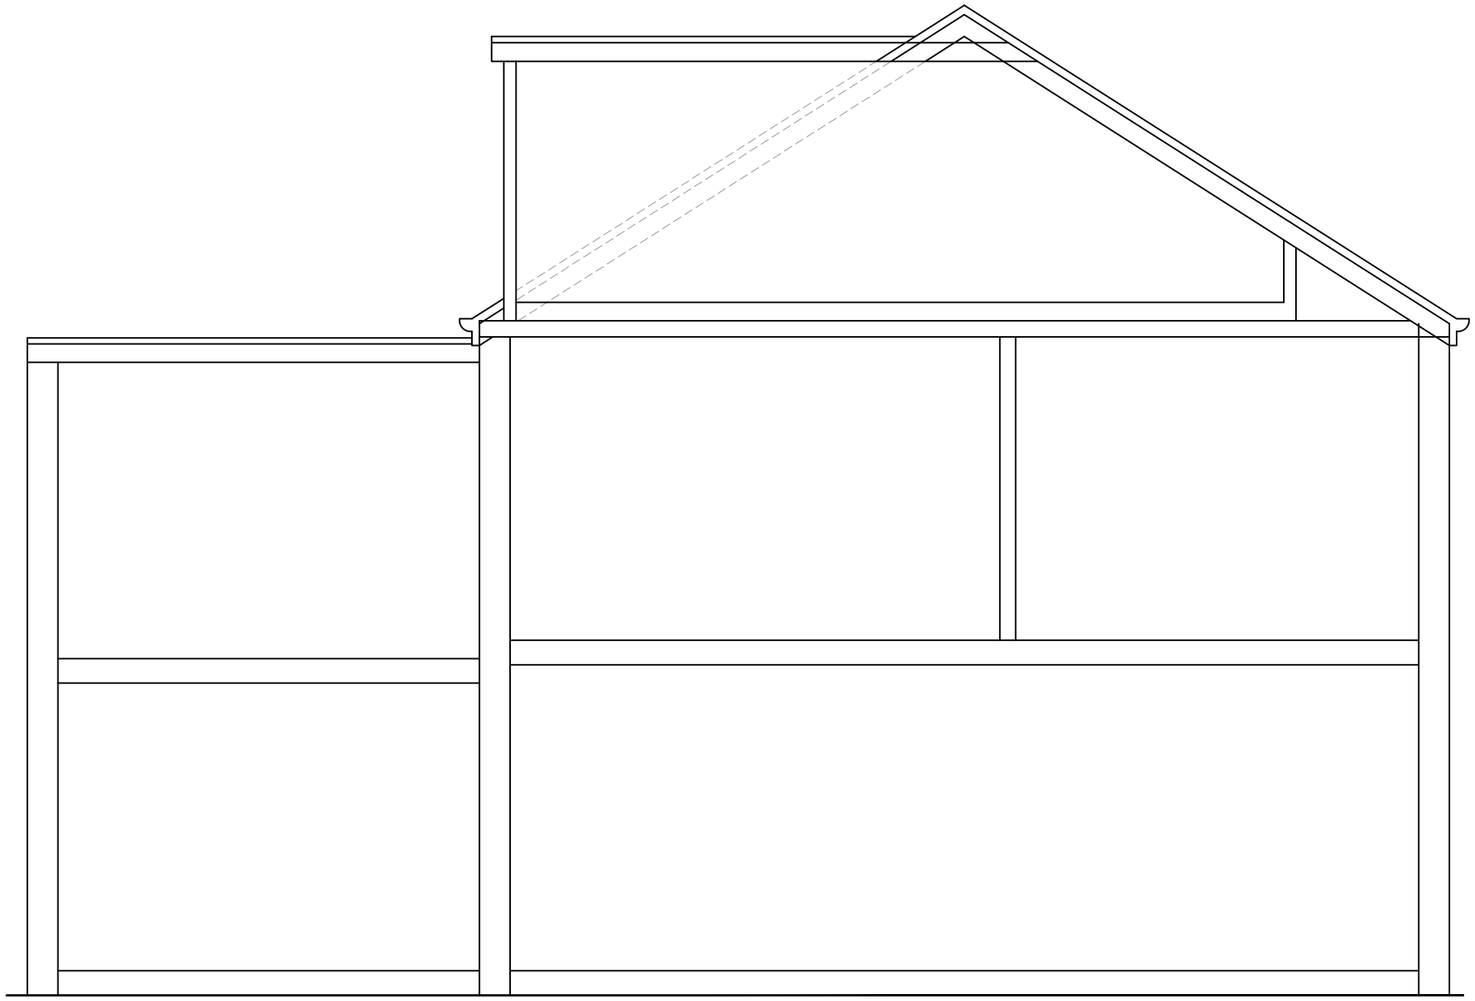


EXISTING SECTION AA
SCALE 1:50

5m 1:50
10m1:100

fastPlans

www.FastPlansUK.co.uk

Project:
EXTENSION

Address:
52 COLLEGE STREET SP1 3AL

Scale:	Dwg. no:
1:50 @ A3	A06
Drawn by:	Date Drawn:
O.B.S	20-SEP-2023

For Drawings Tel: 020 3542 1777
E-mail: plans@FastPlansUK.co.uk