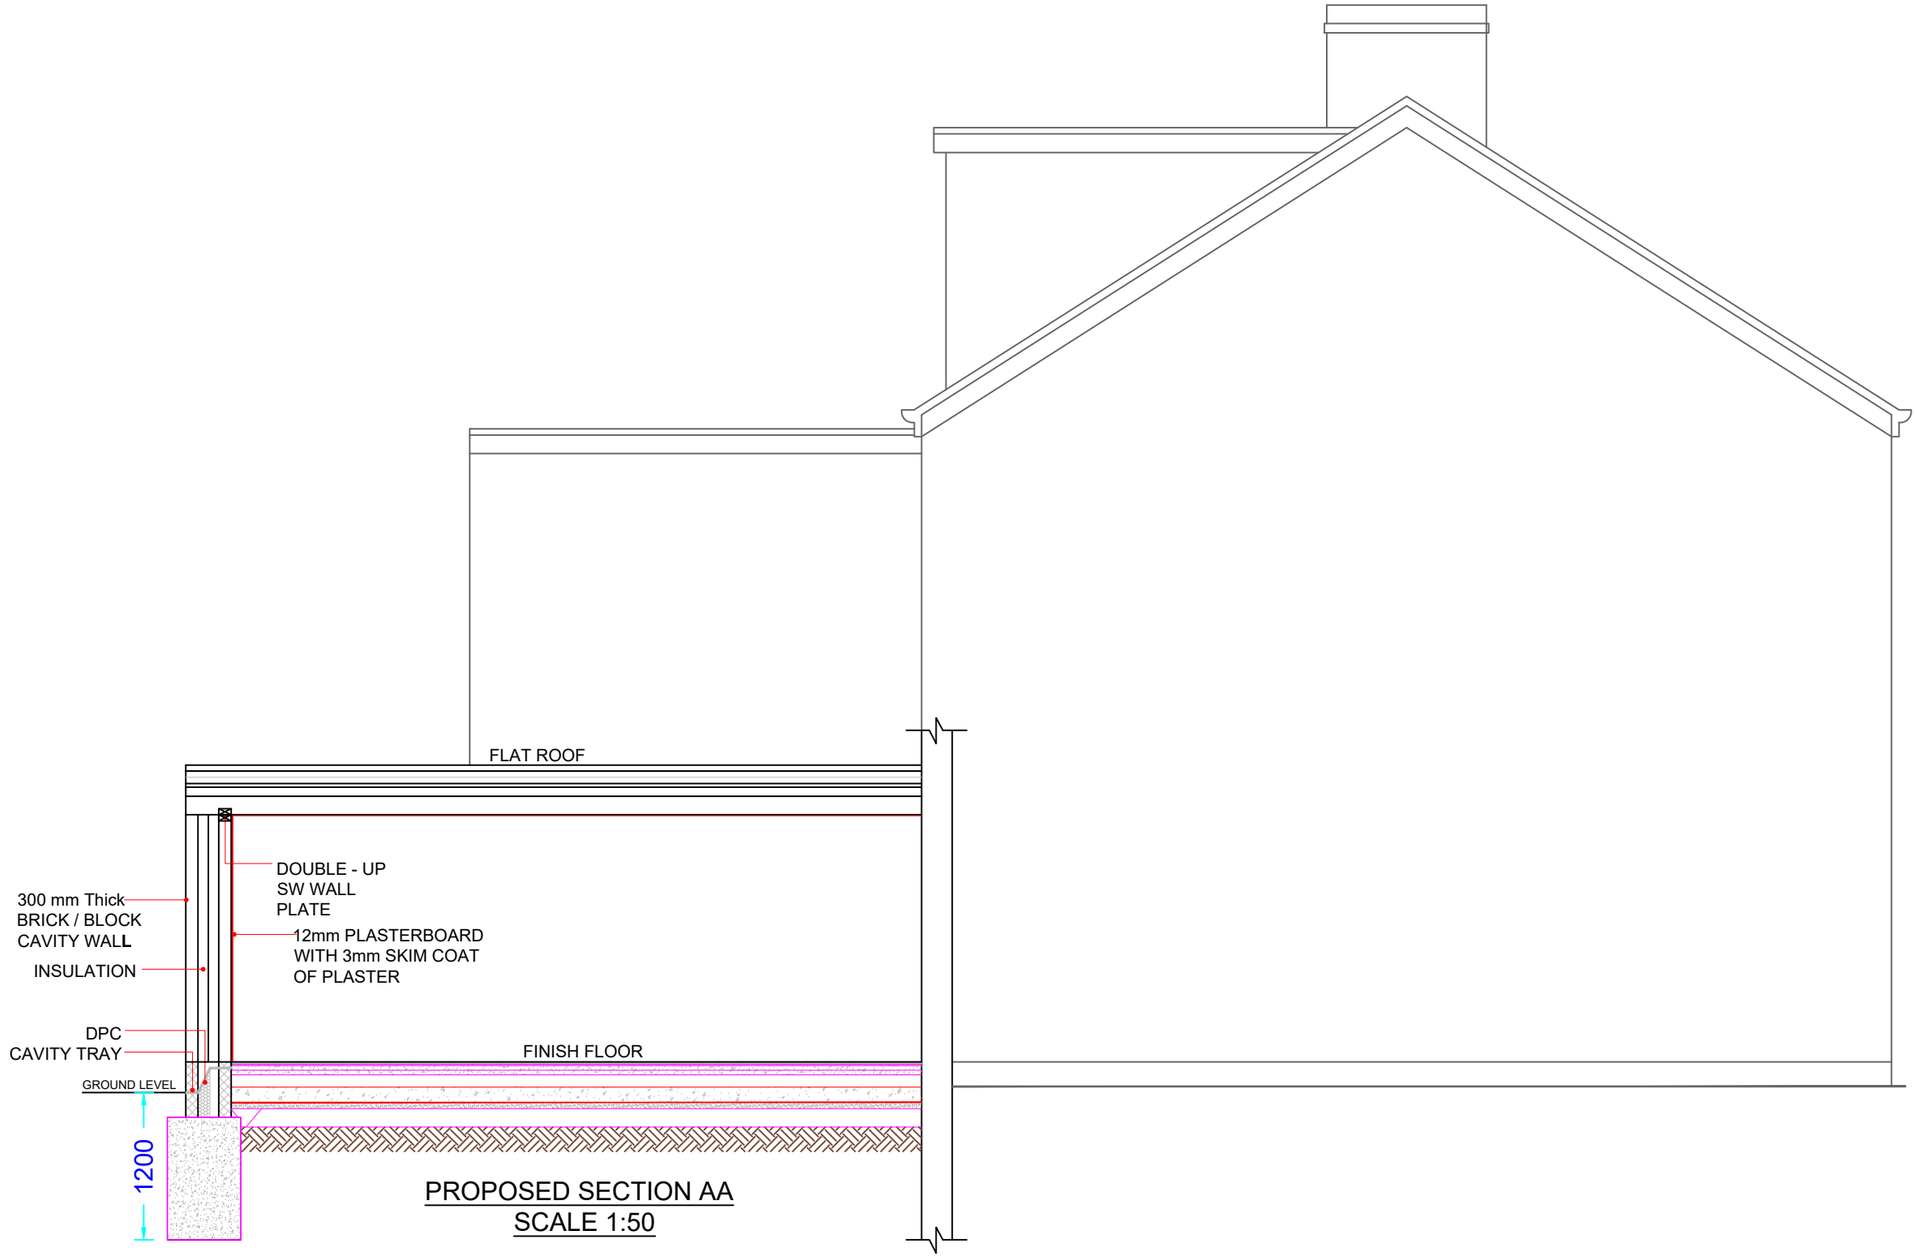


PROPOSED SECTION AA
SCALE 1:50

5m 1:50
10m1:100

fastPlans

www.FastPlansUK.co.uk

Project: EXTENSION	
Address: 52 COLLEGE STREET SP1 3AL	
Scale: 1:50 @ A3	Dwg. no: A07
Drawn by: O.B.S	Date Drawn: 20-SEP-2023

For Drawings Tel: 020 3542 1777

E-mail: plans@FastPlansUK.co.uk