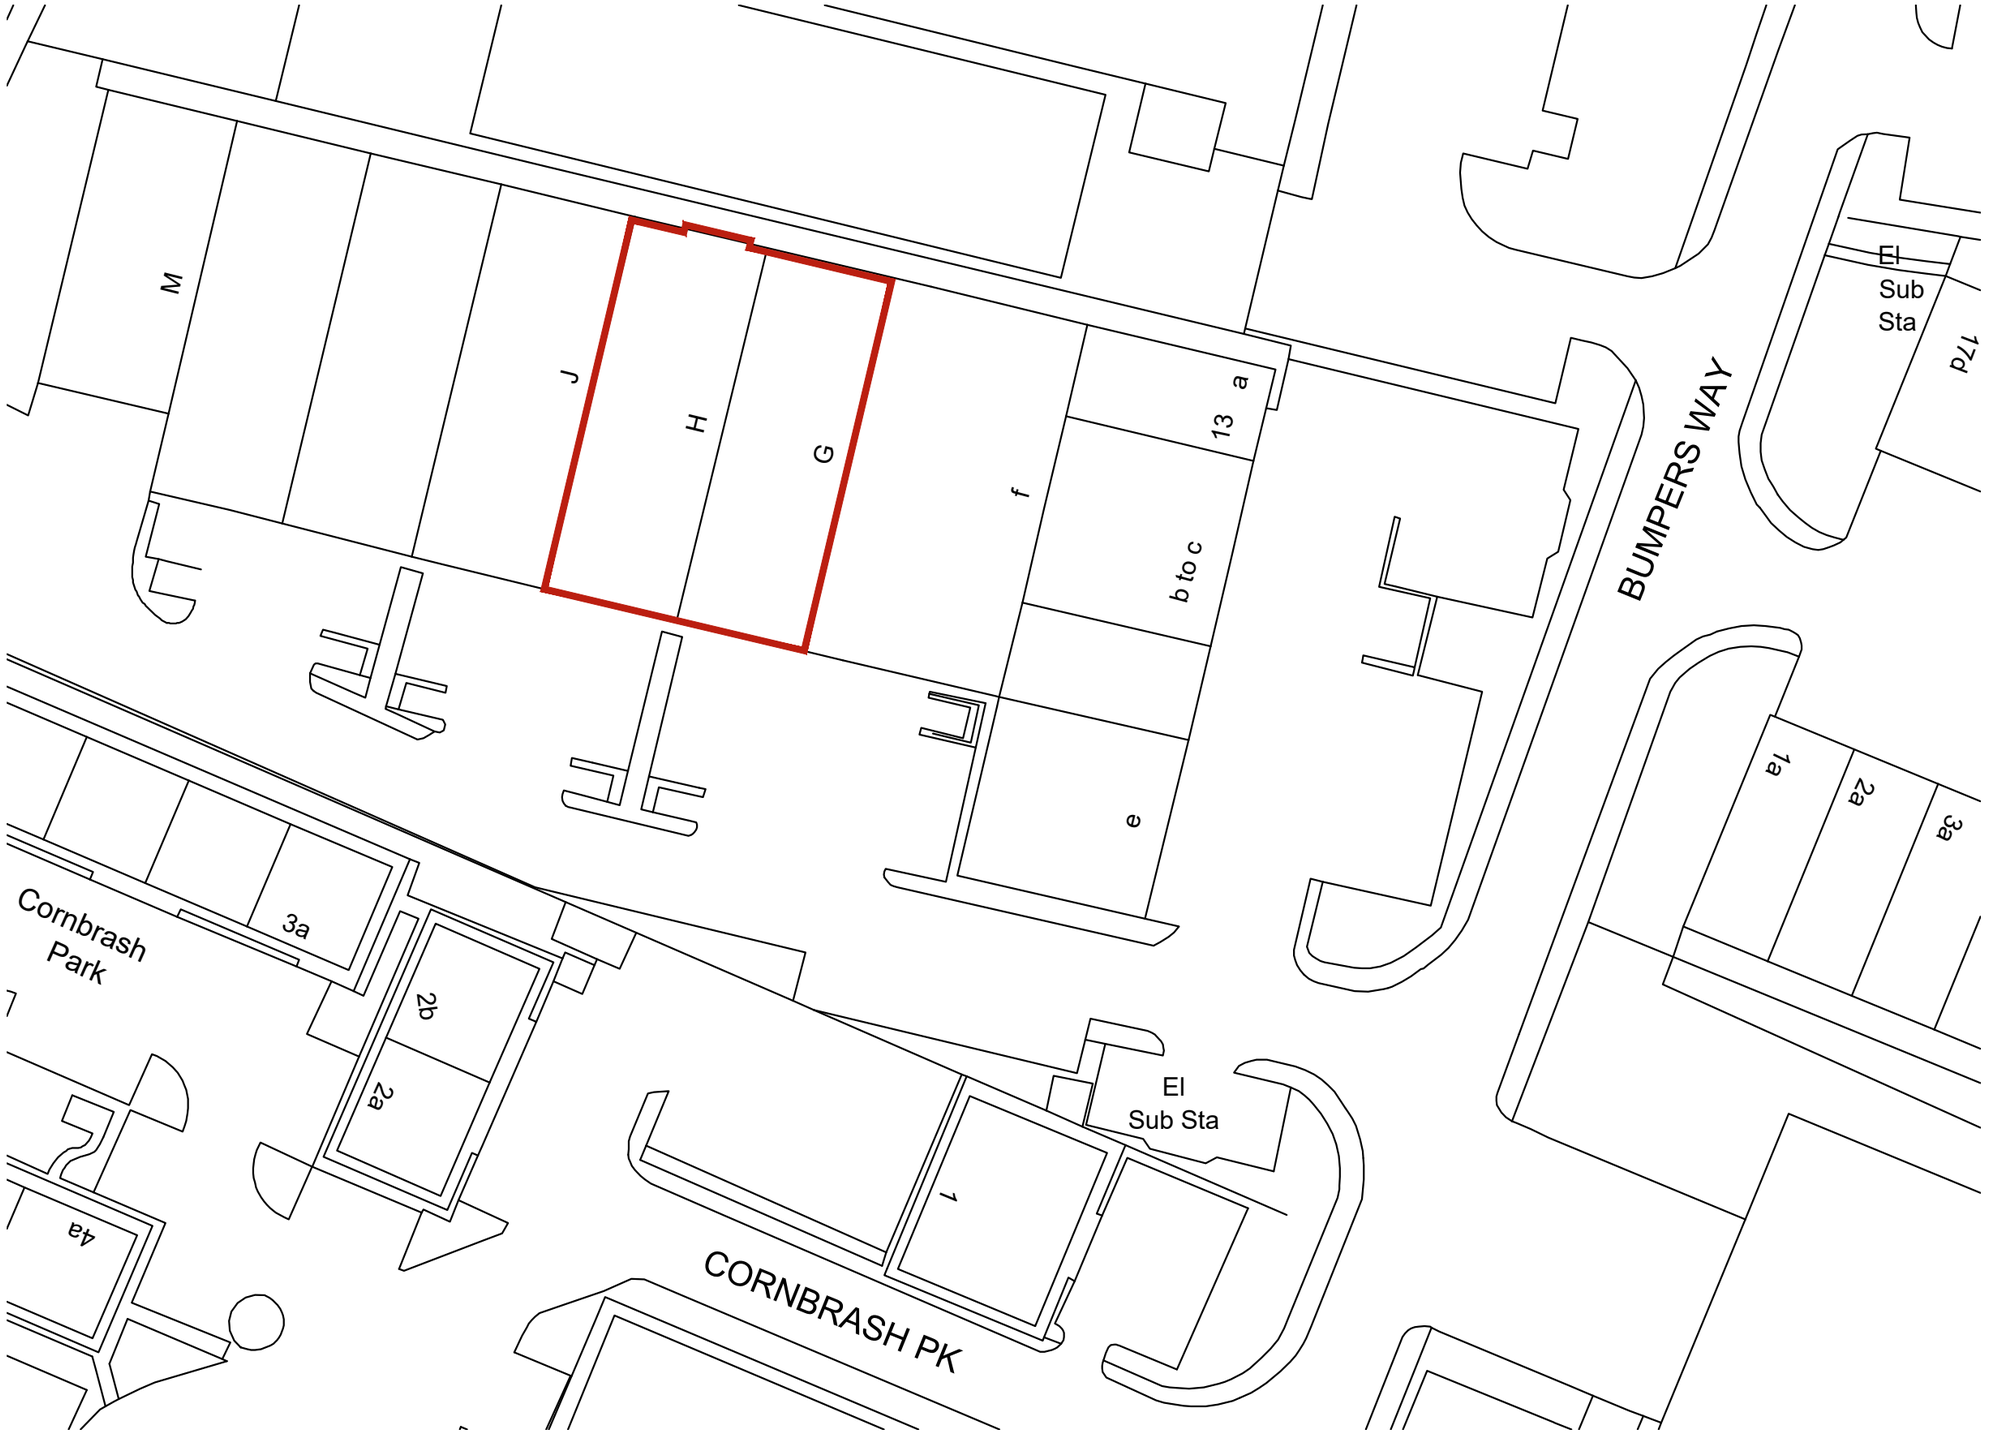

SITE BLOCK PLAN

SCALE 1:500

Area within red line boundary - 677m²

Scale bar @ 1:500

0 25m 50m

This drawing is the property of Bridgford Interiors Ltd (BIL) and is protected by the Design Copyright Act 1968. It must not be copied or reproduced without express written consent of BIL.

NOTES

REV	DESCRIPTION	BY	DATE

Drawing status:-

FOR PLANNING

Client:- SCREWFIX

Project:-

ASHP INSTALLATION

Address:-

Units G-H, Bumpers Way, Bumpers Farm Industrial Estate, Chippenham. SN14 6LH

Title:-

SITE BLOCK PLAN

DWG No. 10706-103-05

Date Created	Revision
10-11-2023	-

Drawn By	Checked By	Scale	Sheet Size
RJW	CAD	1:500	A3

Please note: - No alterations may be made to the method of manufacture, materials specified & dimensions shown on this drawing without prior consultation with BIL cad dept. Any products specified on this drawing MUST be used in accordance with the manufacturers specification. Should any costs be incurred due to unconfirmed alterations the manufacturer may be liable.

BRIDGFORD INTERIORS
Bridgford Building
Wellington Crescent
Fradley Park
Lichfield
Staffordshire
WS13 8RZ