
© This drawing is the copyright and may not be reproduced in part or in whole without prior written permission

Notes

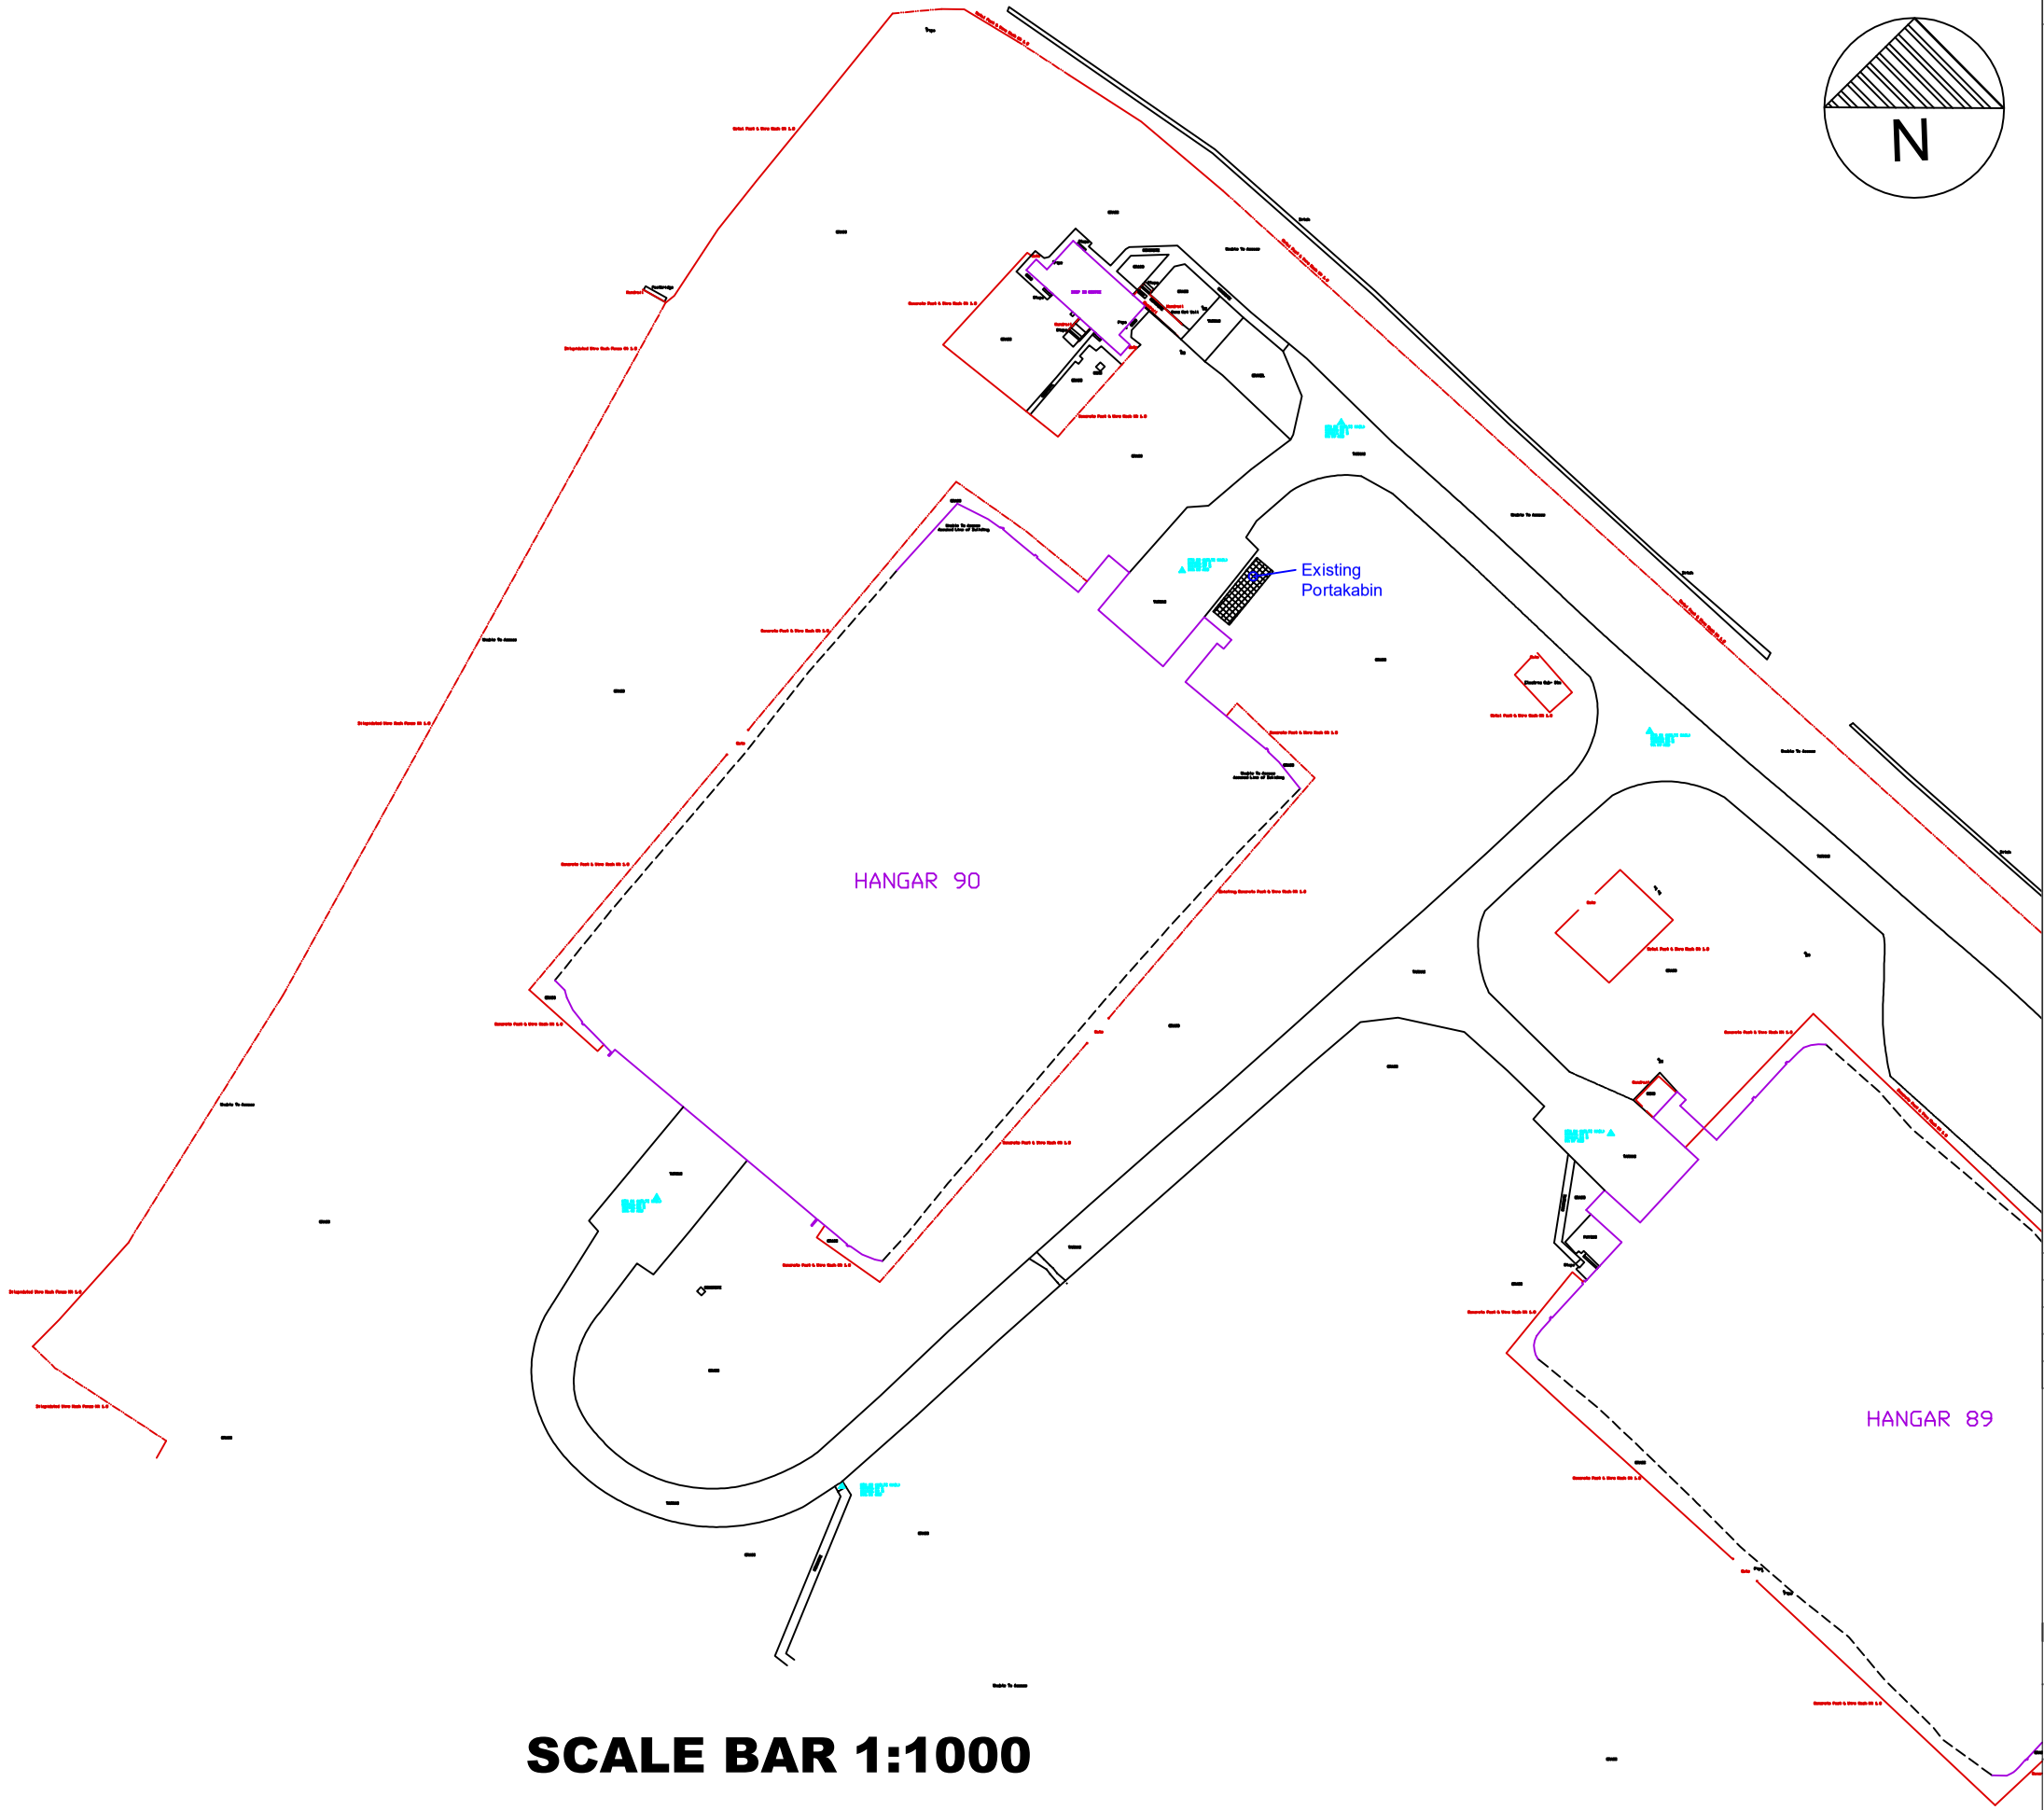

SCALE BAR 1:1000

0 20 50 100 200

Revision	Description	Date	Drawn

Client: Dyson

Project: Hangar 90 Security Fence

Drawing: Existing Site Plan

Scale: 1:1000 @ A3 **Drawn by:** AJH

Date: July 23 **Checked by:** PWH

Drawing Number: **Revision:**

2023/182/00