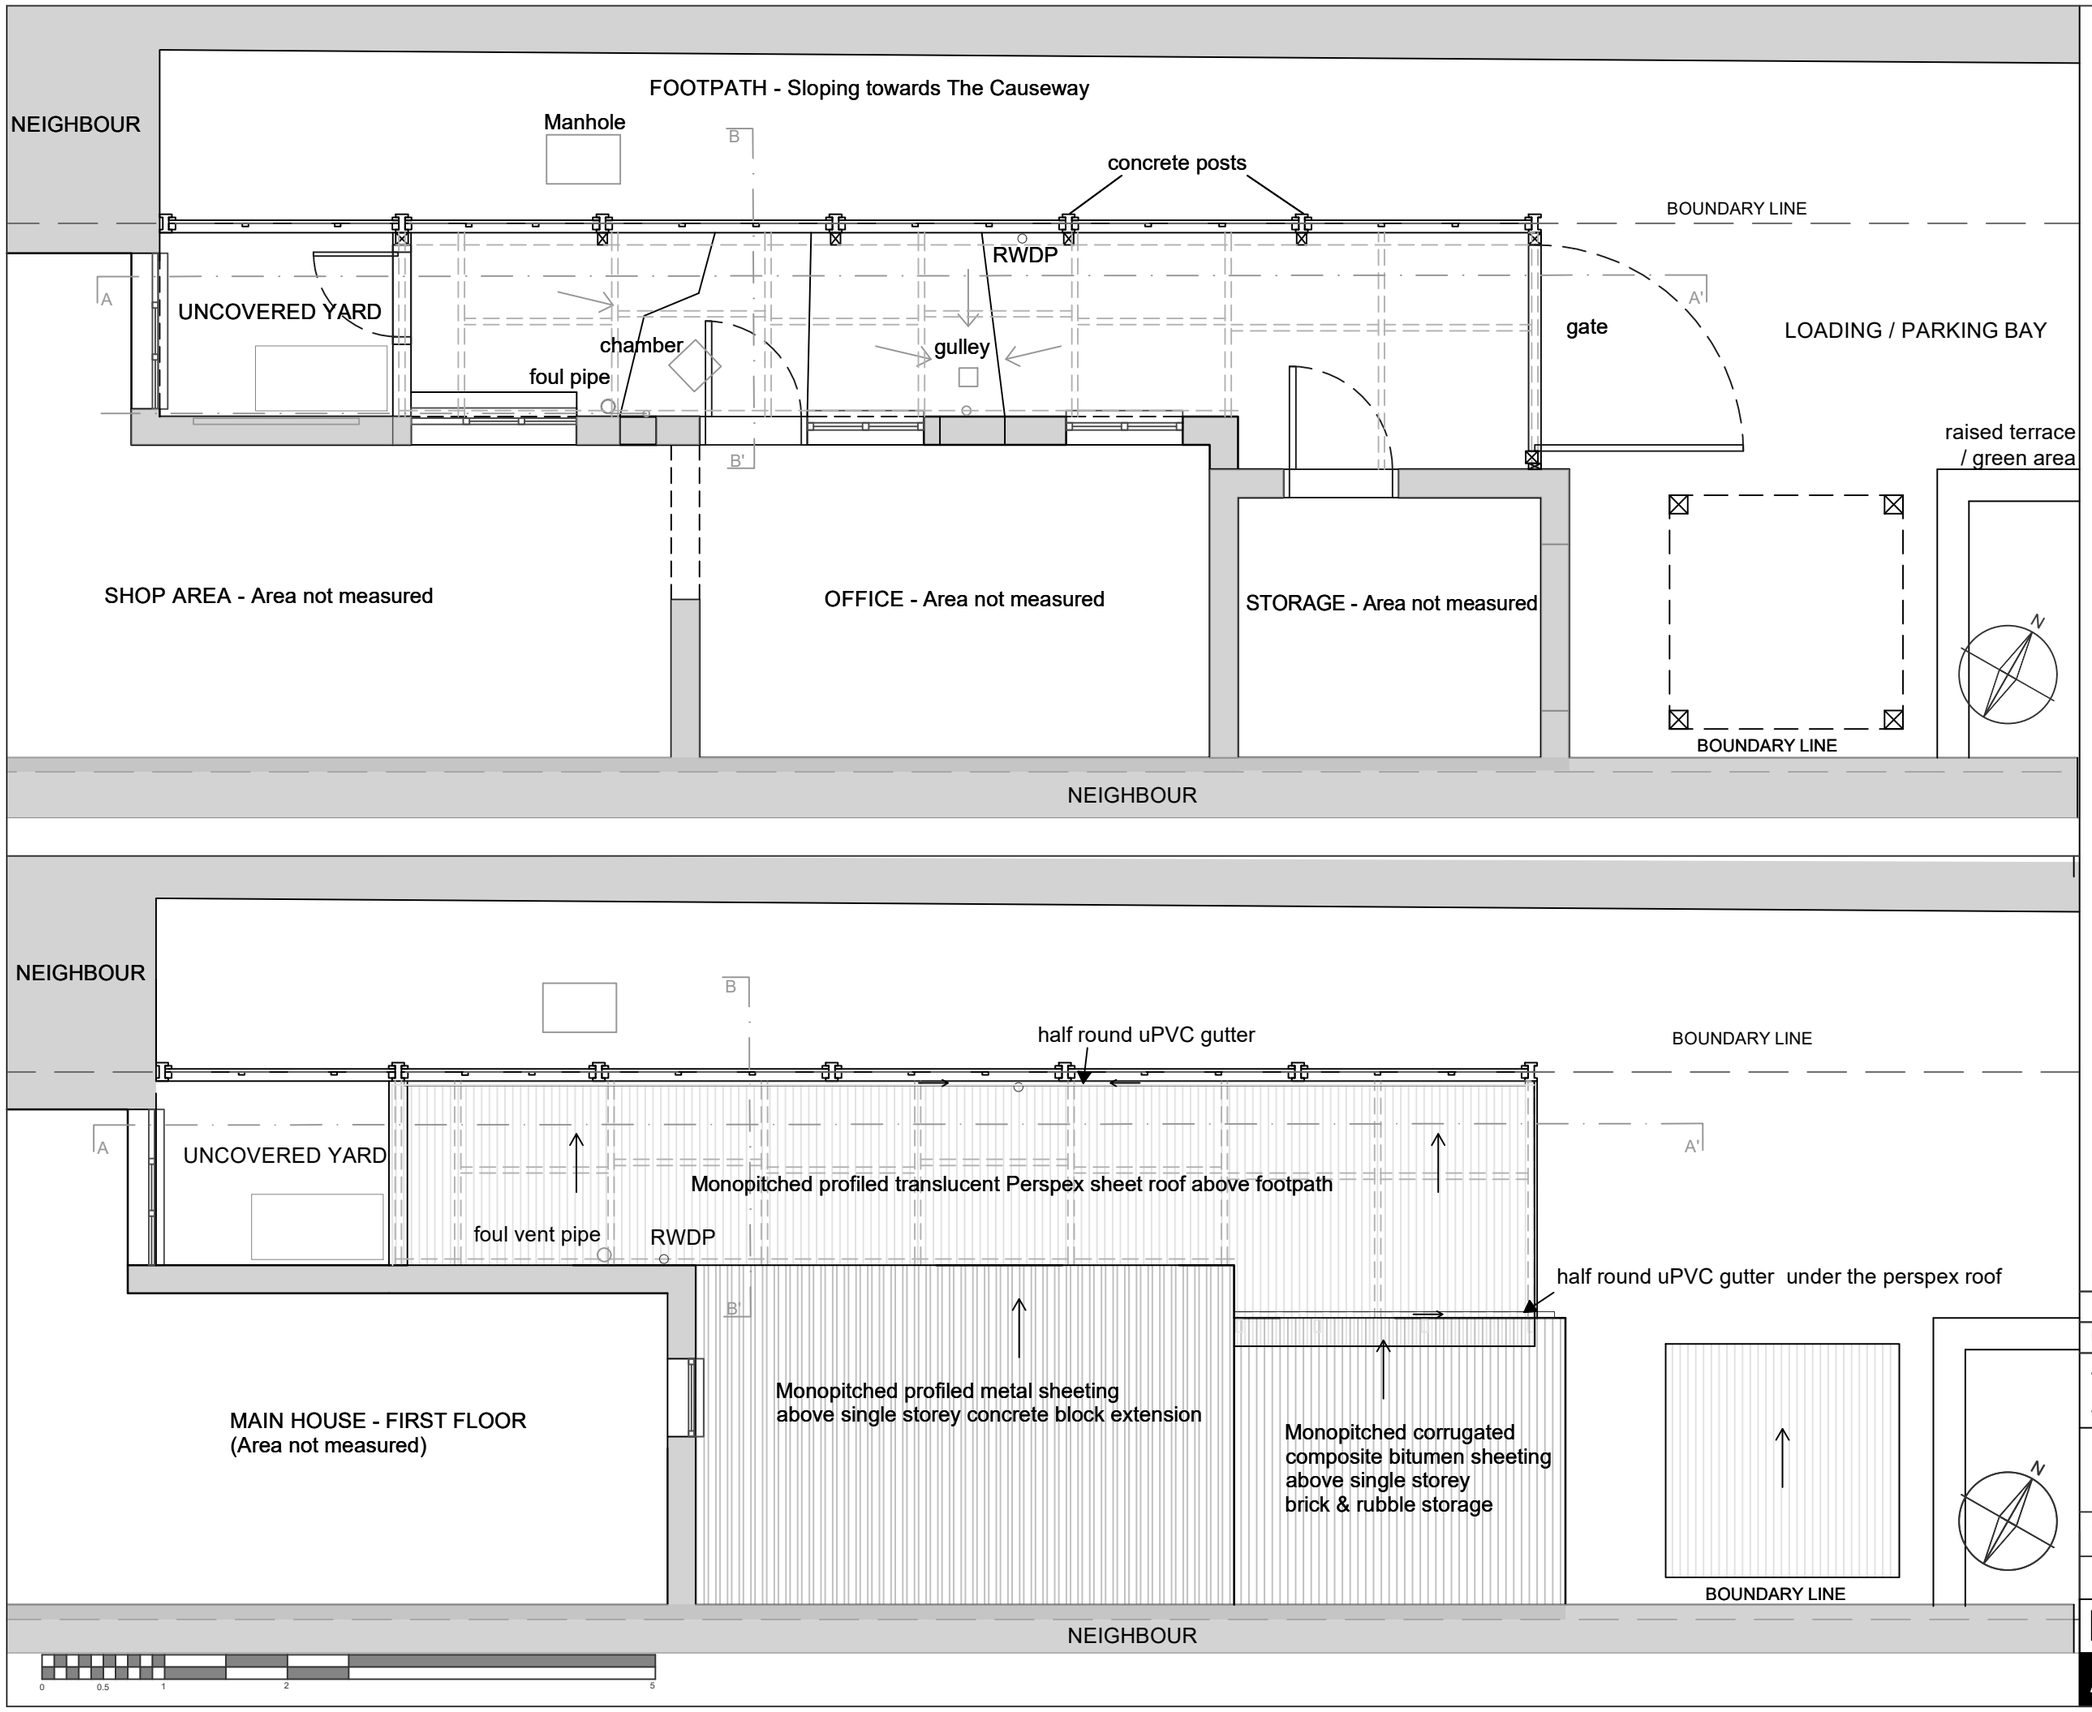


REV	AMENDMENT	DATE
Revisions		

10 High Street, Tisbury, Salisbury, SP3 6LD

Existing Ground Floor & Roof Plan

1:50 @ A3	A.S.	Nov. 2023
	23823 - 02	Revision: -

HBAS Historic Building Advisory Service