

© This drawing is the copyright and may not be reproduced in part or in whole without prior written permission

Notes

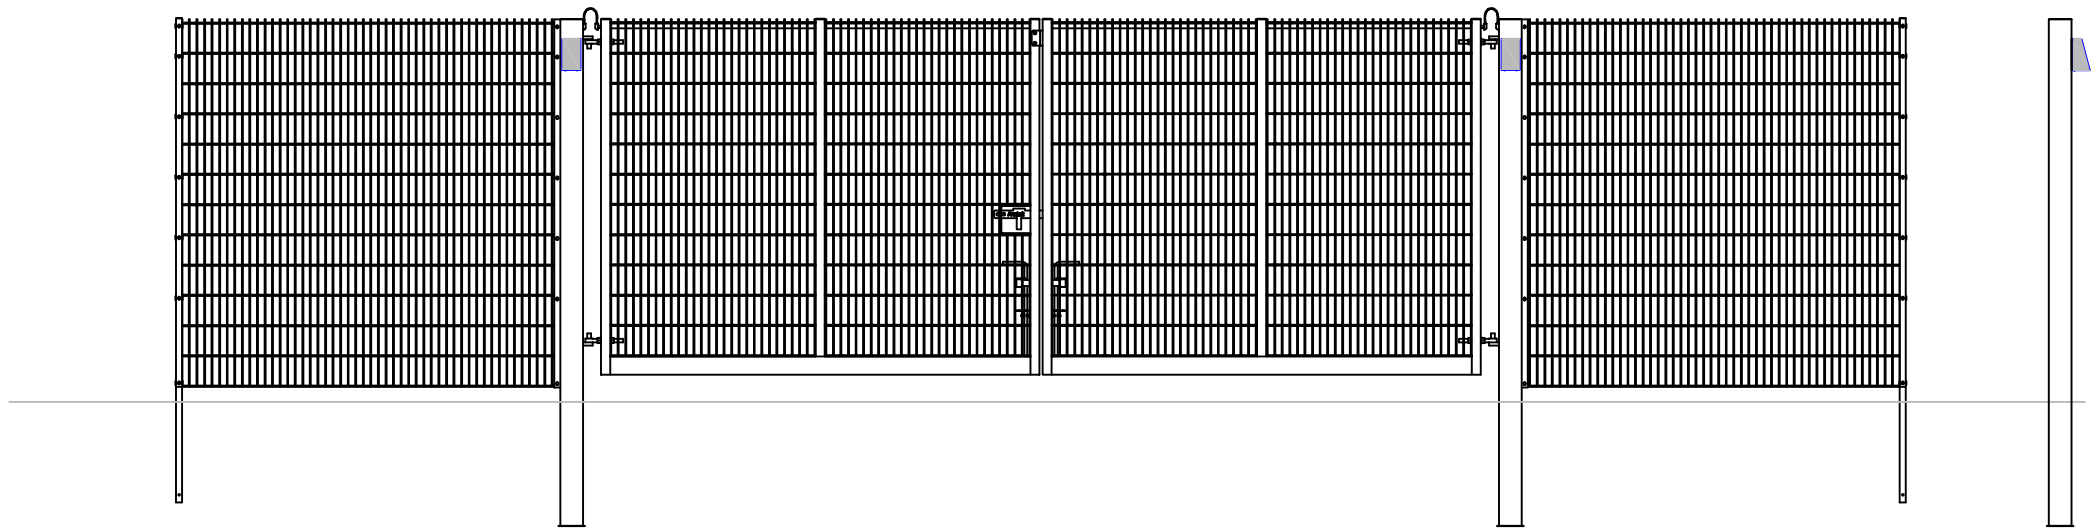

Double Gate & Fence Elevation and Section

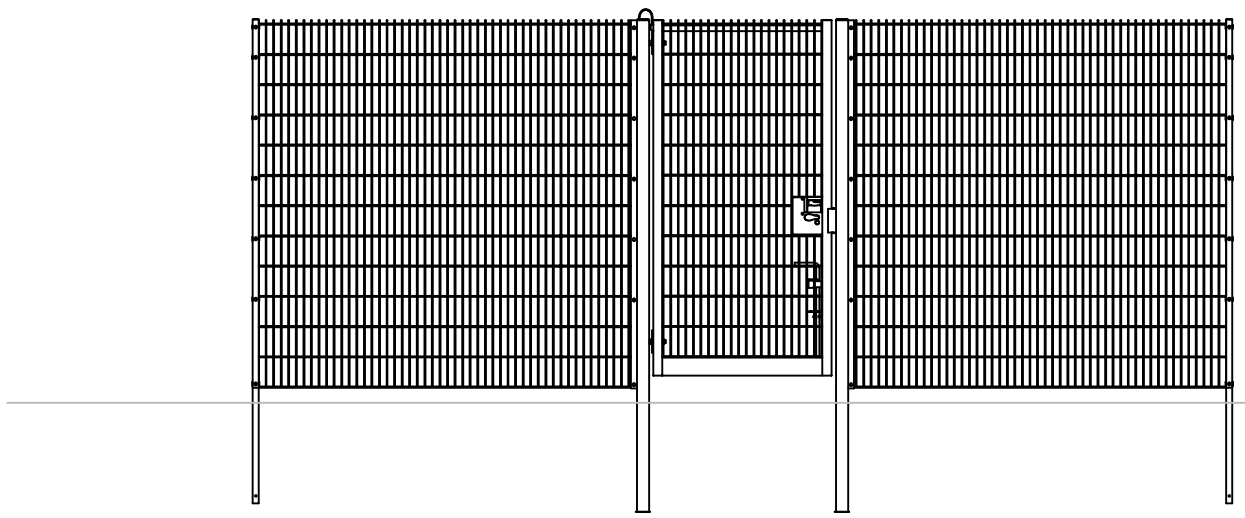


Single Gate & Fence Elevation

LEGEND

BEGA 33815 Wall luminaires 10W 628 Lumen, mounted to security fence @ 2.4m from finished ground level using propriatary fixing bracket.

SCALE BAR 1:50

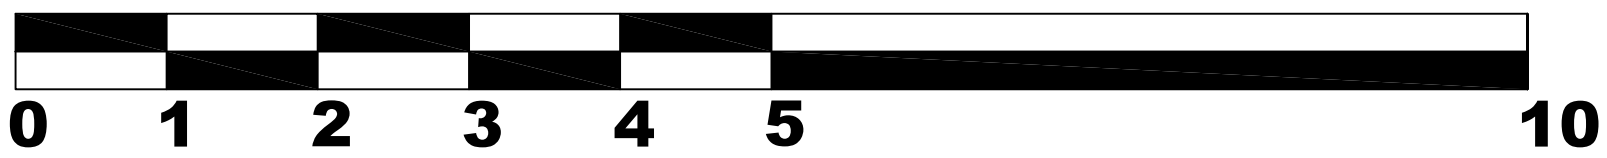

Revision	Description	Date	Drawn

Client: Dyson

Project: Hullavington H89, H90 & H180

Drawing: Security Fence & Gate Details

Scale: 1:50 @ A3 Drawn by: AJH

Date: Oct 23 Checked by: PWH

Drawing Number: Revision:

2023/182/09 00