
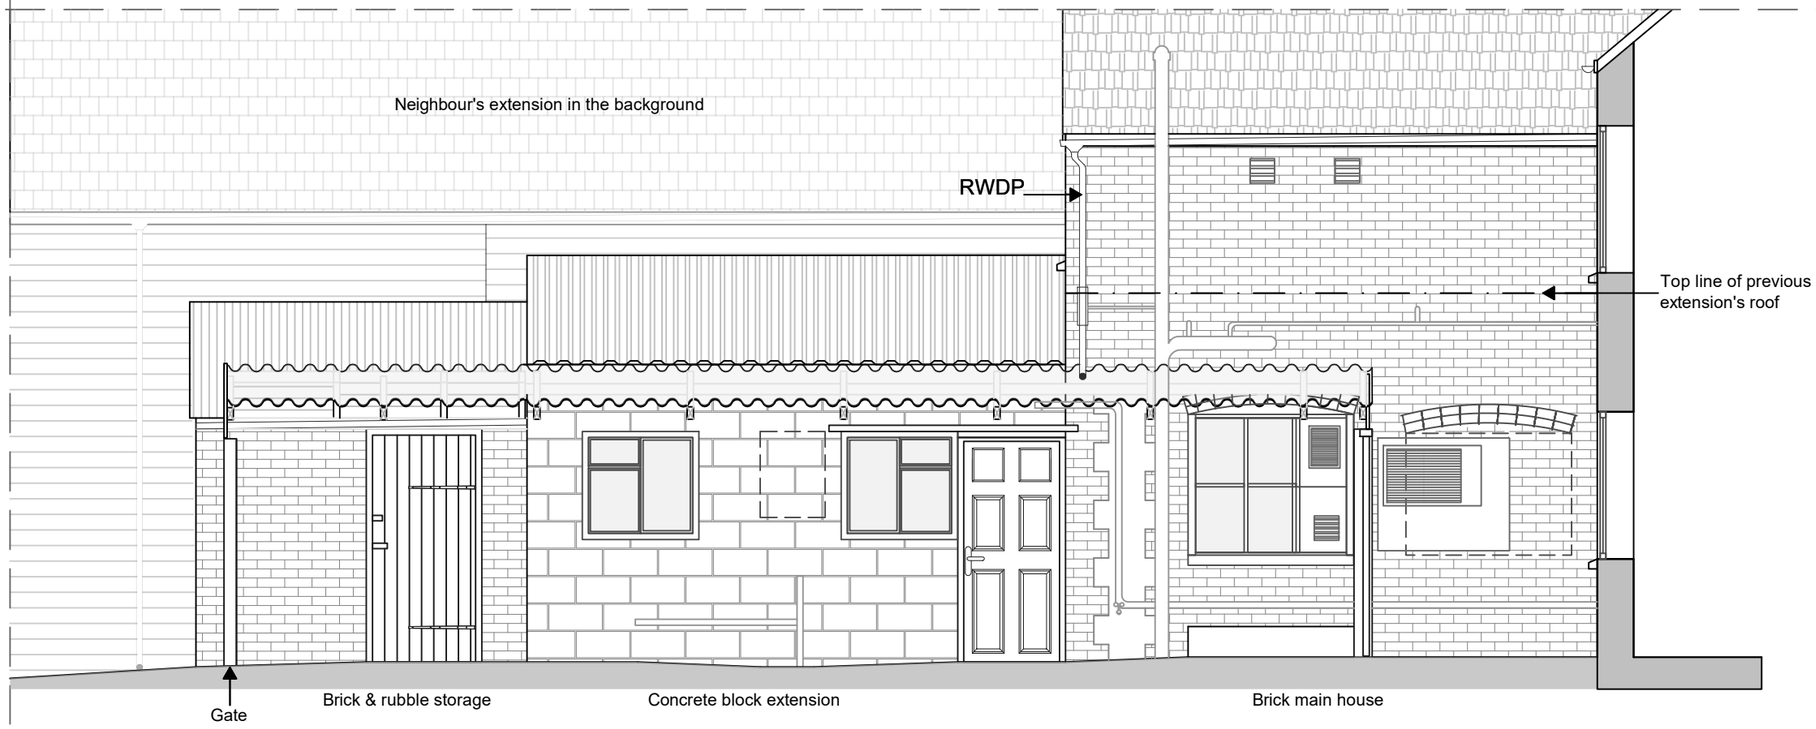


SECTION A-A'

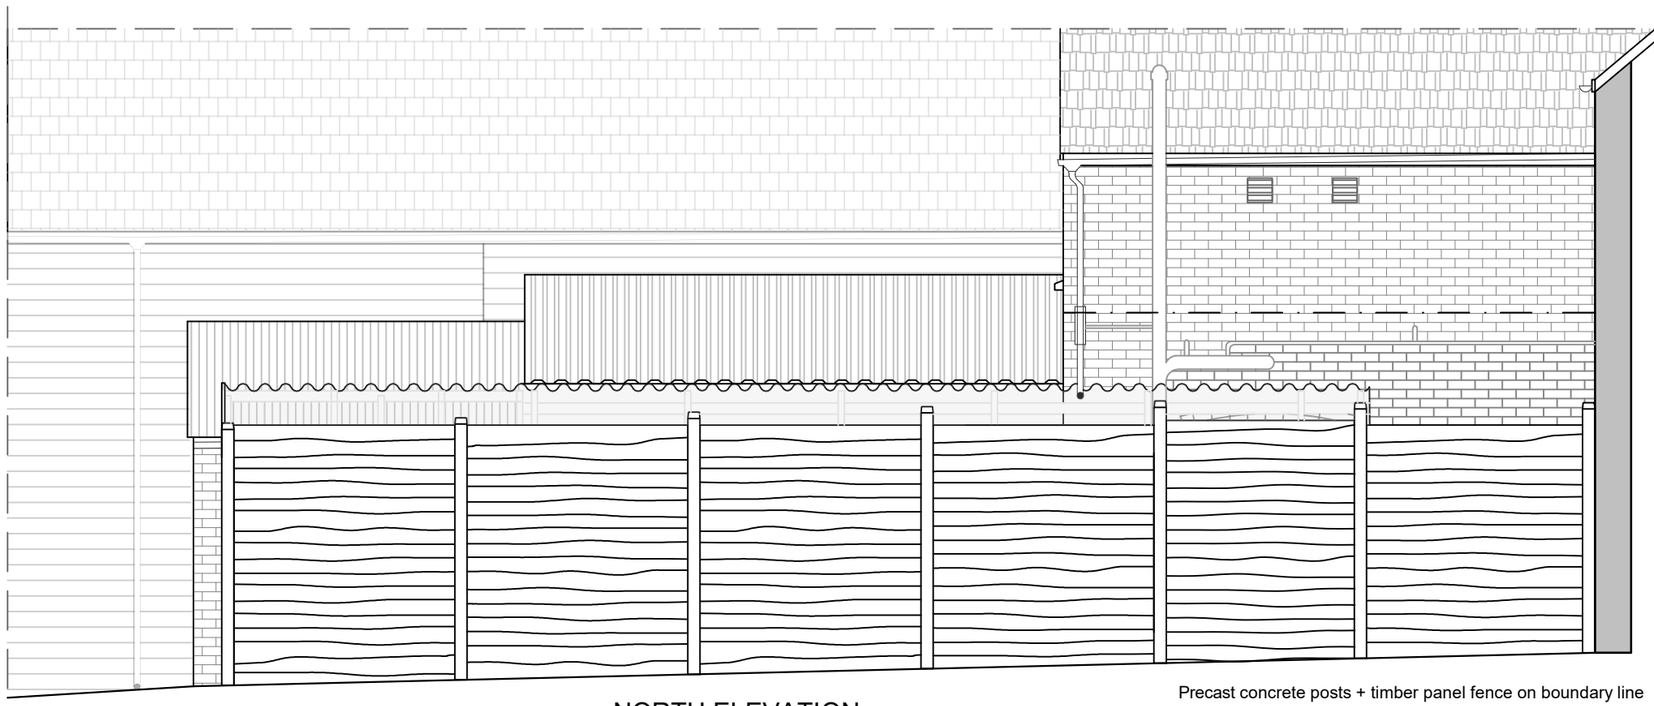

NORTH ELEVATION

0 0.5 1 2 5

REV	AMENDMENT	DATE
Revisions		

10 High Street, Tisbury, Salisbury, SP3 6LD

Existing Section A-A' & North Elevation

1:50 @ A3	A.S.	Nov. 2023
	23823 - 03	Revision: -

HBAS Historic Building Advisory Service