1:1250


0 25 50 100


1:500

0 5 10 25 50

Site boundary

Subject area

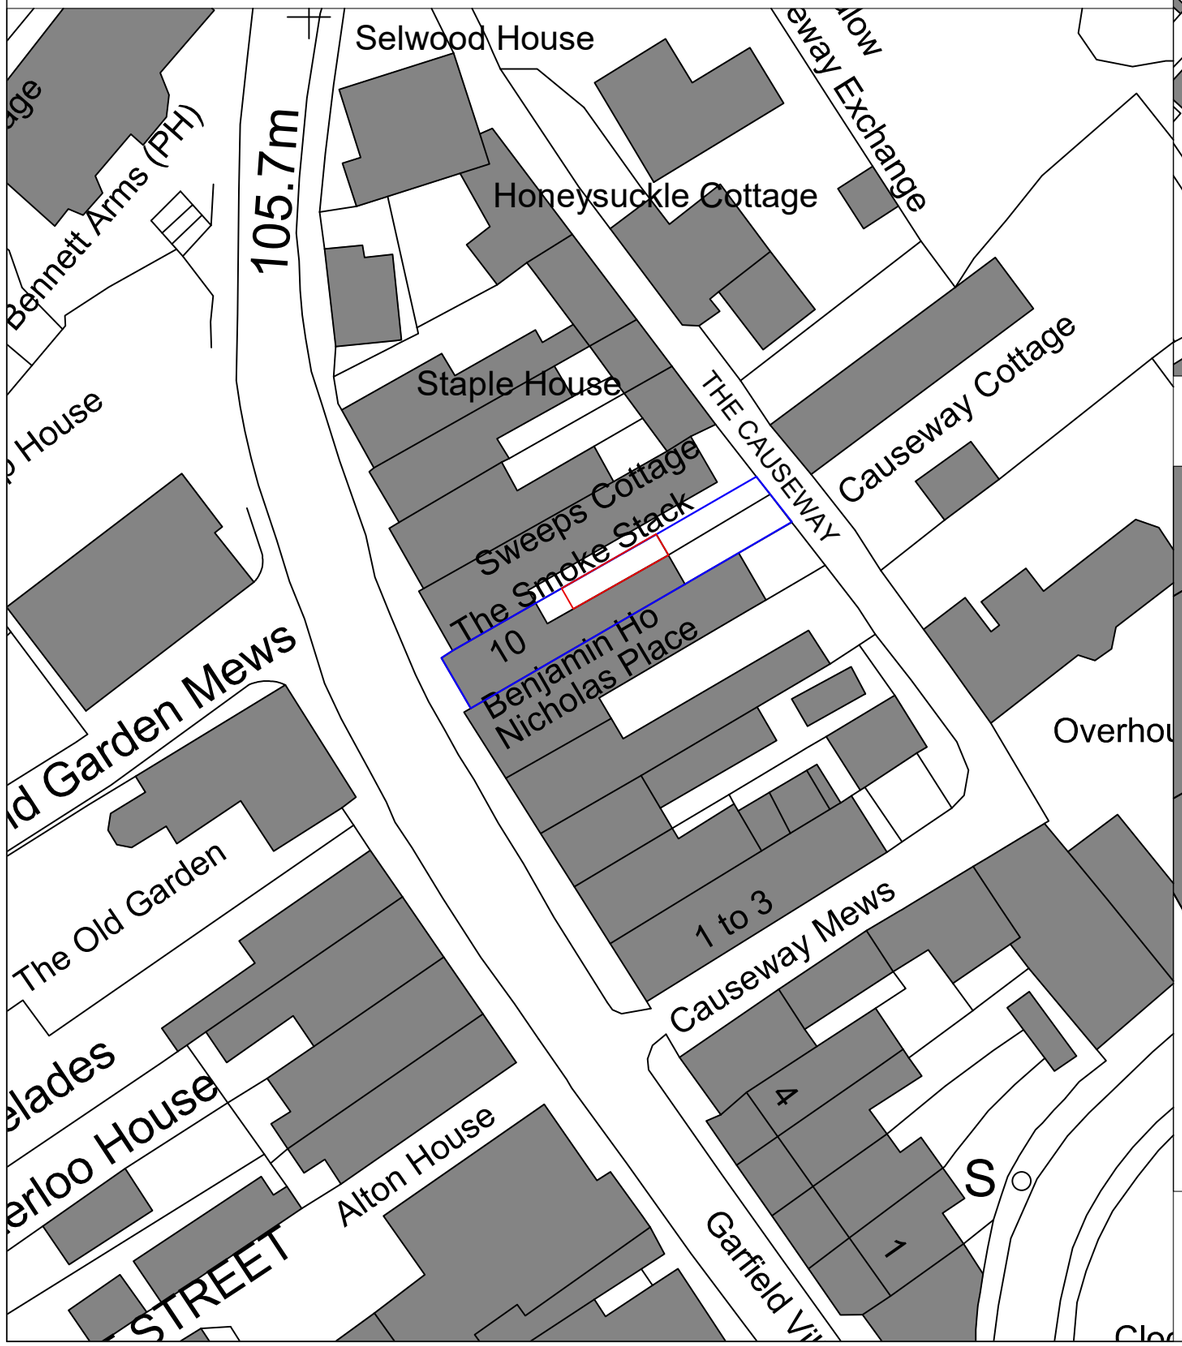

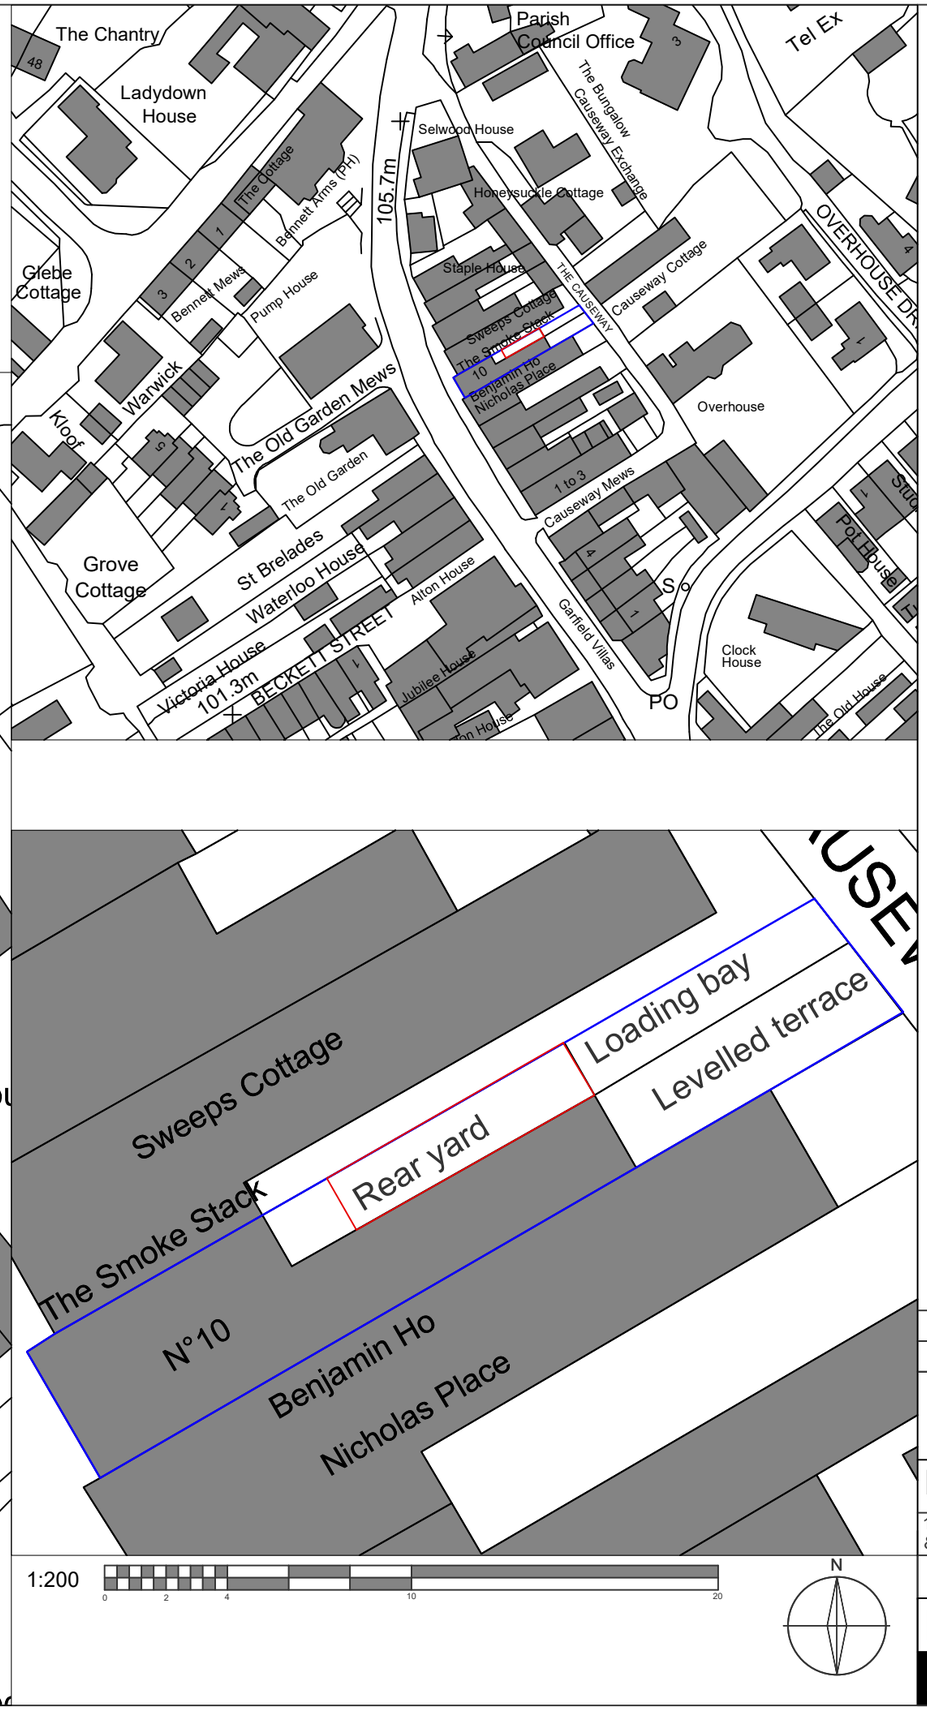

1:200

0 2 4 10 20

N

REV	AMENDMENT	DATE
Revisions		

10 High Street, Tisbury, Salisbury, SP3 6LD

Location and Site Plan

1:1250 &1:500 &1:200 @ A3	A.S.	Nov. 2023
	23823 - 01	Revision: -

Historic Building Advisory Service