THIS DRAWING IS COPYRIGHT
Check all dimensions on site

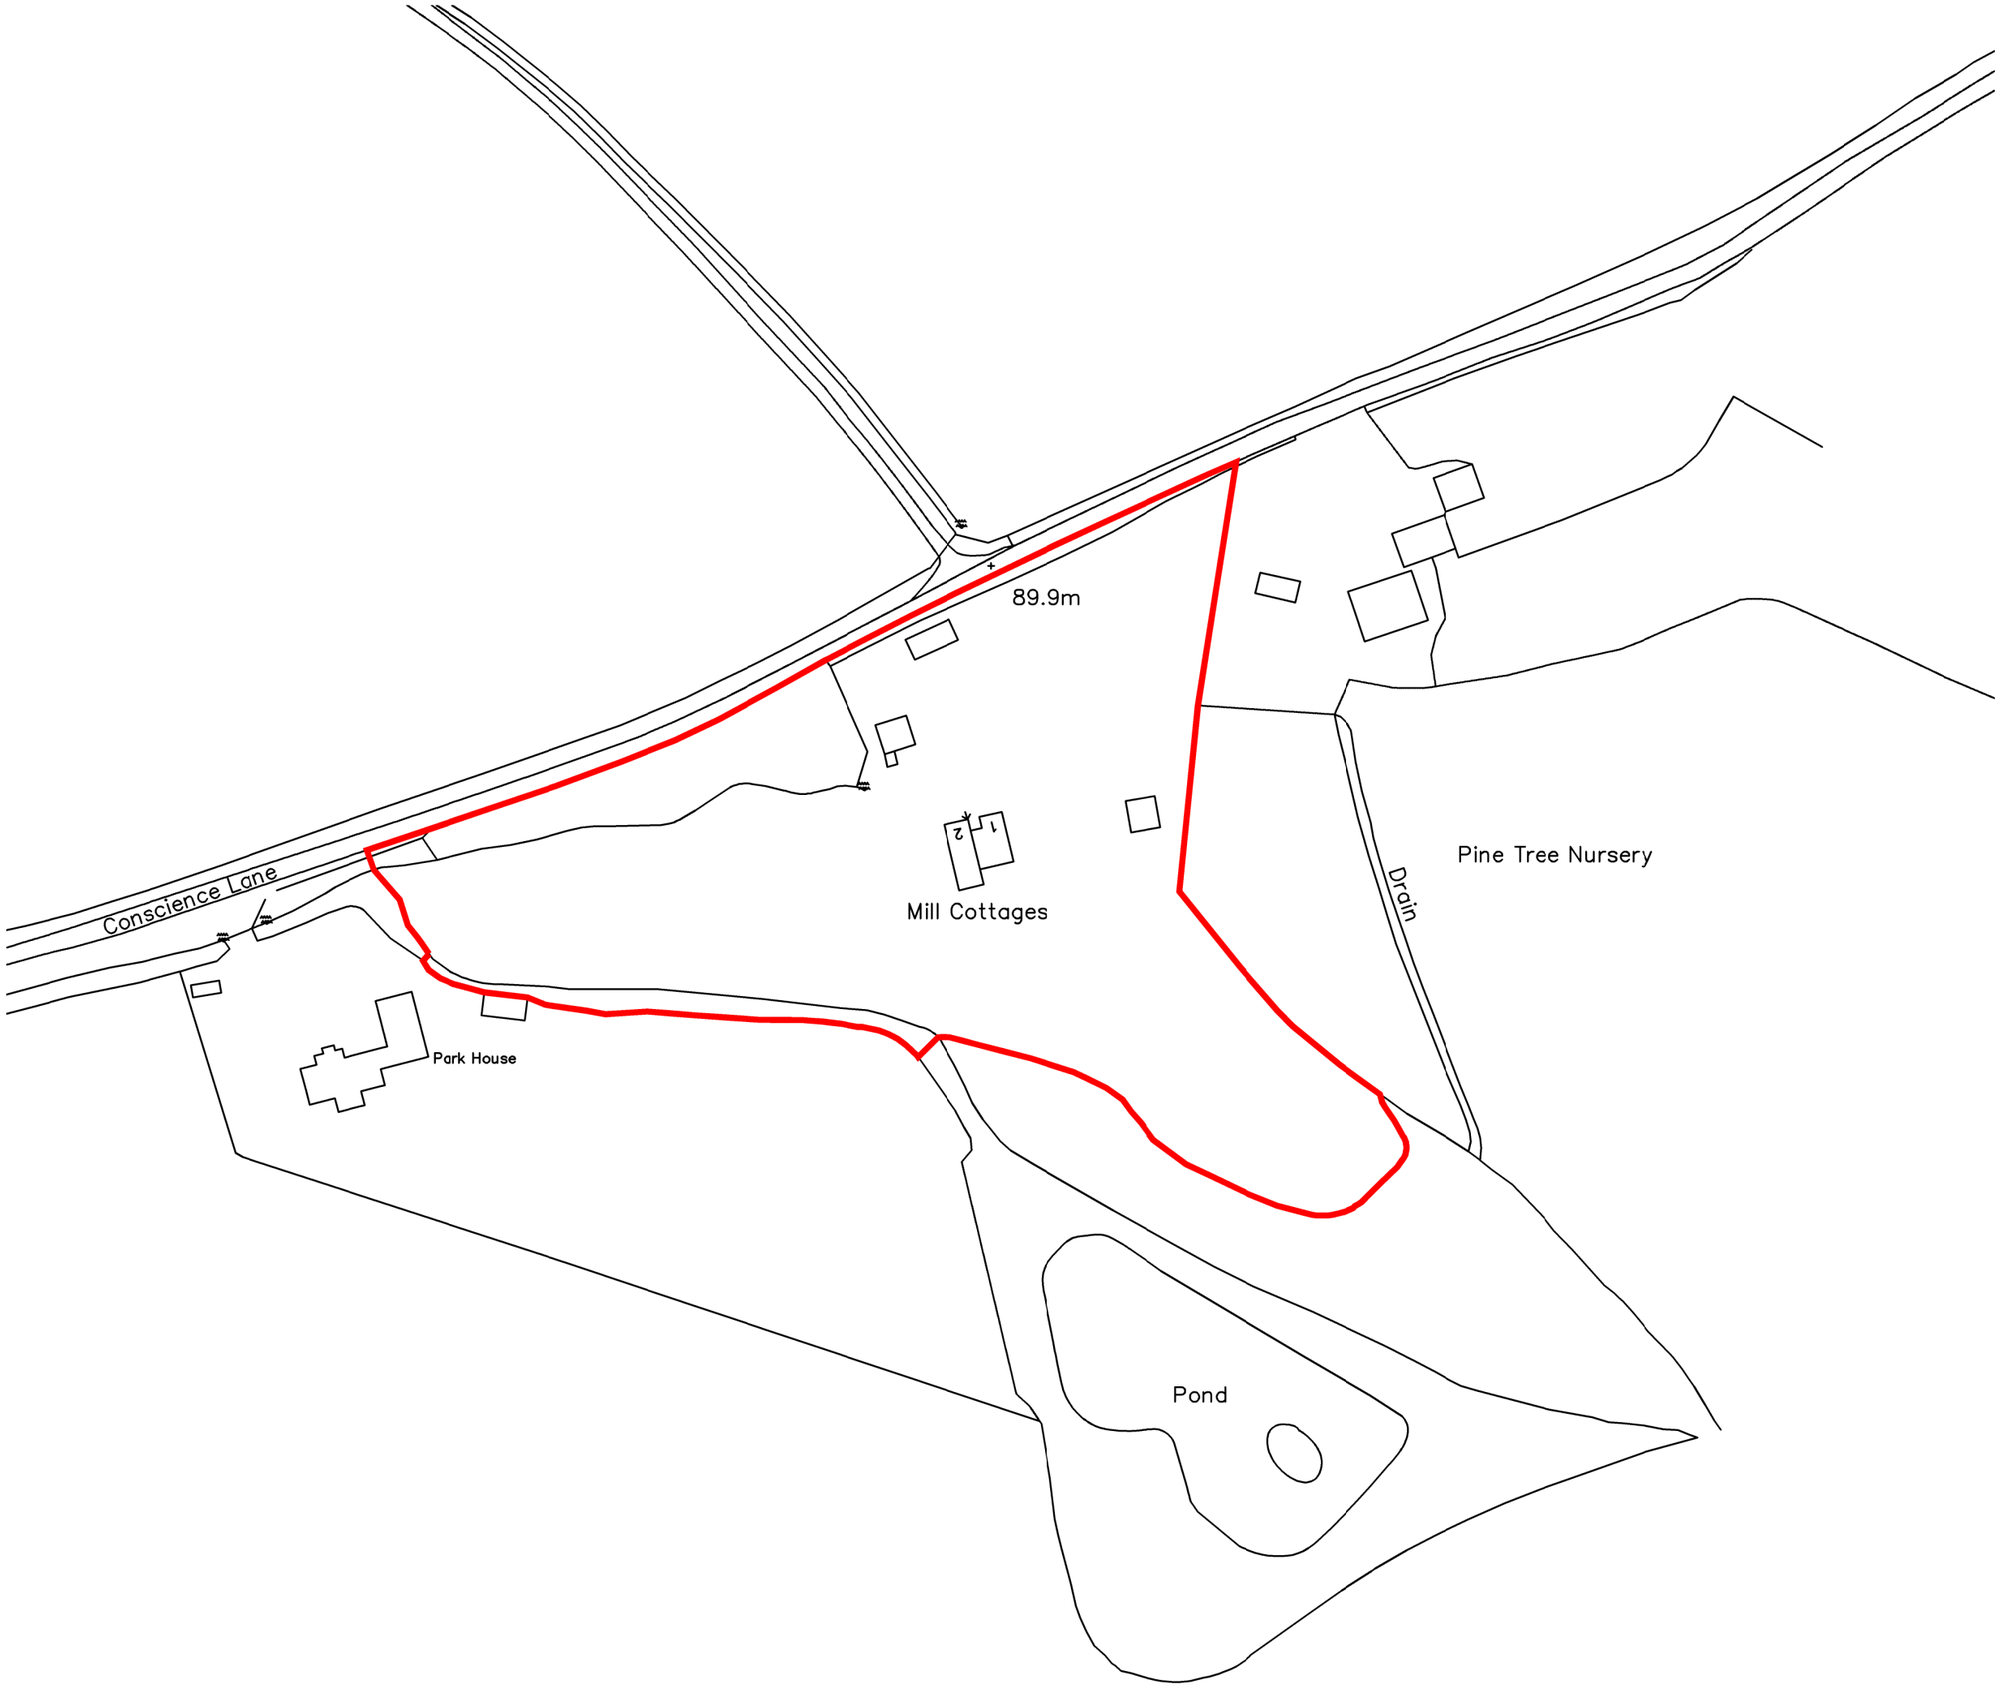

0 25m 50m 75m

Scale bar (1:1250)

N

Rev.	Date		Init

CLIENT
MR. A. AXFORD

PROJECT
NEW DWELLING
CONSCIENCE LANE
ROWDEFIELD, SN10 2JD

DRAWING
SITE LOCATION PLAN

DRAWN:	Date:	Scale:
AWRH	NOV 2023	1:1250 @ A3
Drawing number: 4107-01		Rev.

DOLMAN
ARCHITECTURAL DESIGNERS BUILDING SURVEYORS
COST CONSULTANTS CDM PRINCIPAL DESIGNERS
Sussex House
Bath Road
Devizes
Wiltshire SN10 2AF
Tel: 01380 729456
Web: www.dolmansurveyors.co.uk
Email: info@dolmansurveyors.co.uk