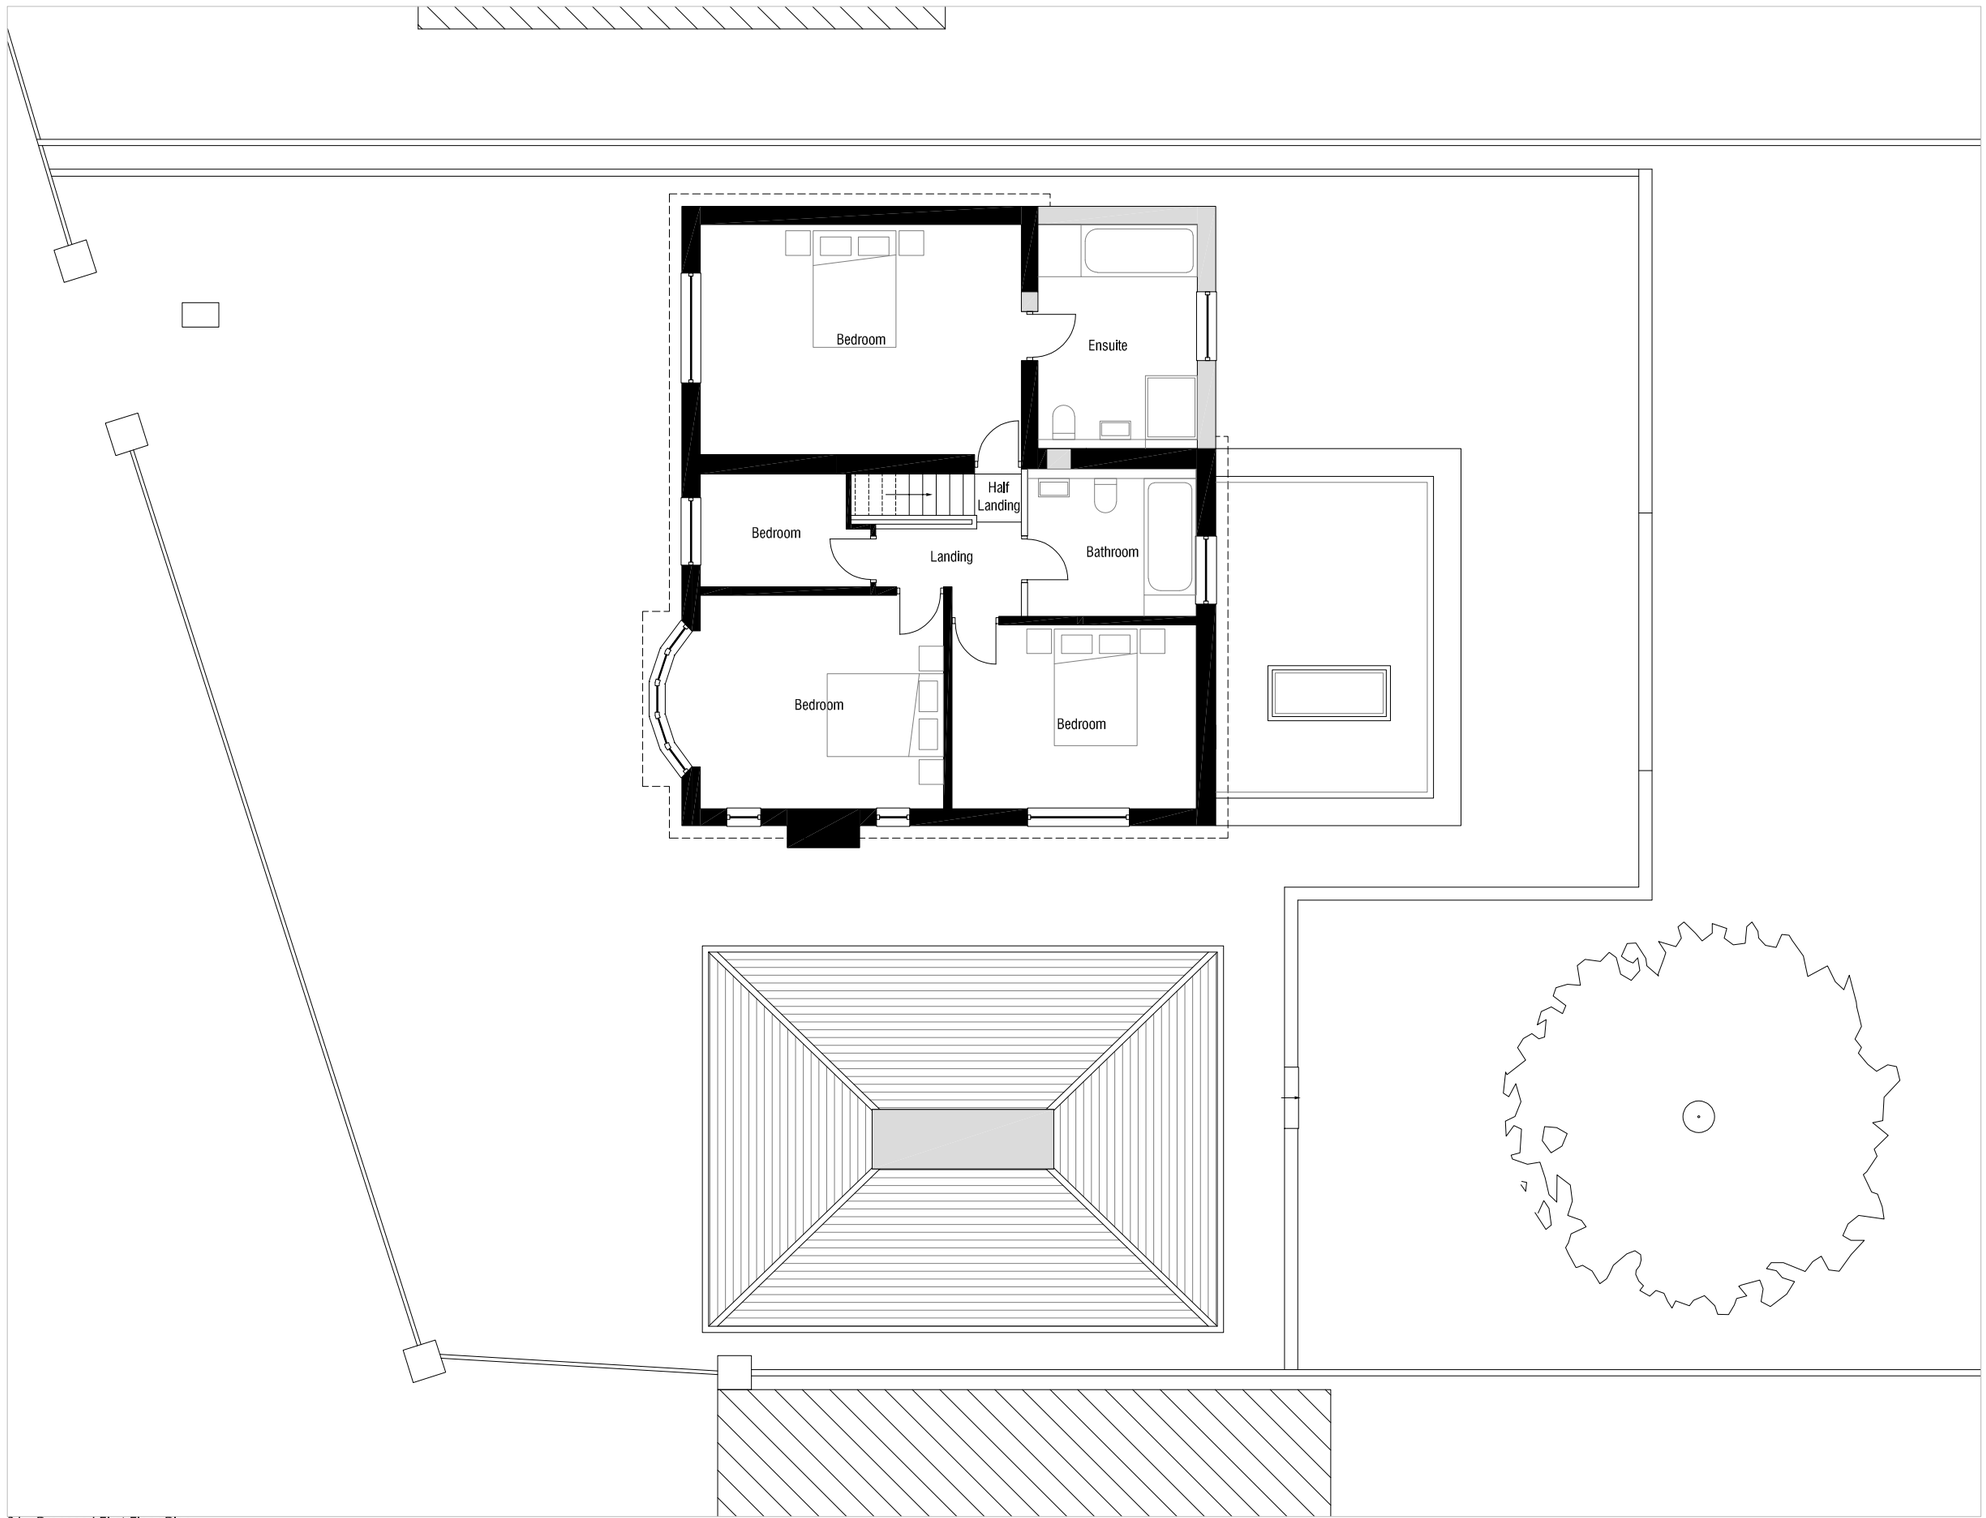

01 - Proposed First Floor Plan

Rev.	Date:	Revision History:
P1	24.11.23	Planning Issue

ESDON ARCHITECTURE
T: 01722 680 419
M: 07810 647 790
W: info@esdon-architecture.com

Project:
23-067
9 Donaldson Road

	Name:	Date:		Name:	Date:
Designed by:	EE		Checked:	EE	
Drawn By:	EE		Approved:	EE	

Scale: 1:100 @ A3

Status: Planning

Drawing Title:
Proposed First Floor Plan

Drawing No: 10-101

Rev: P1