A0

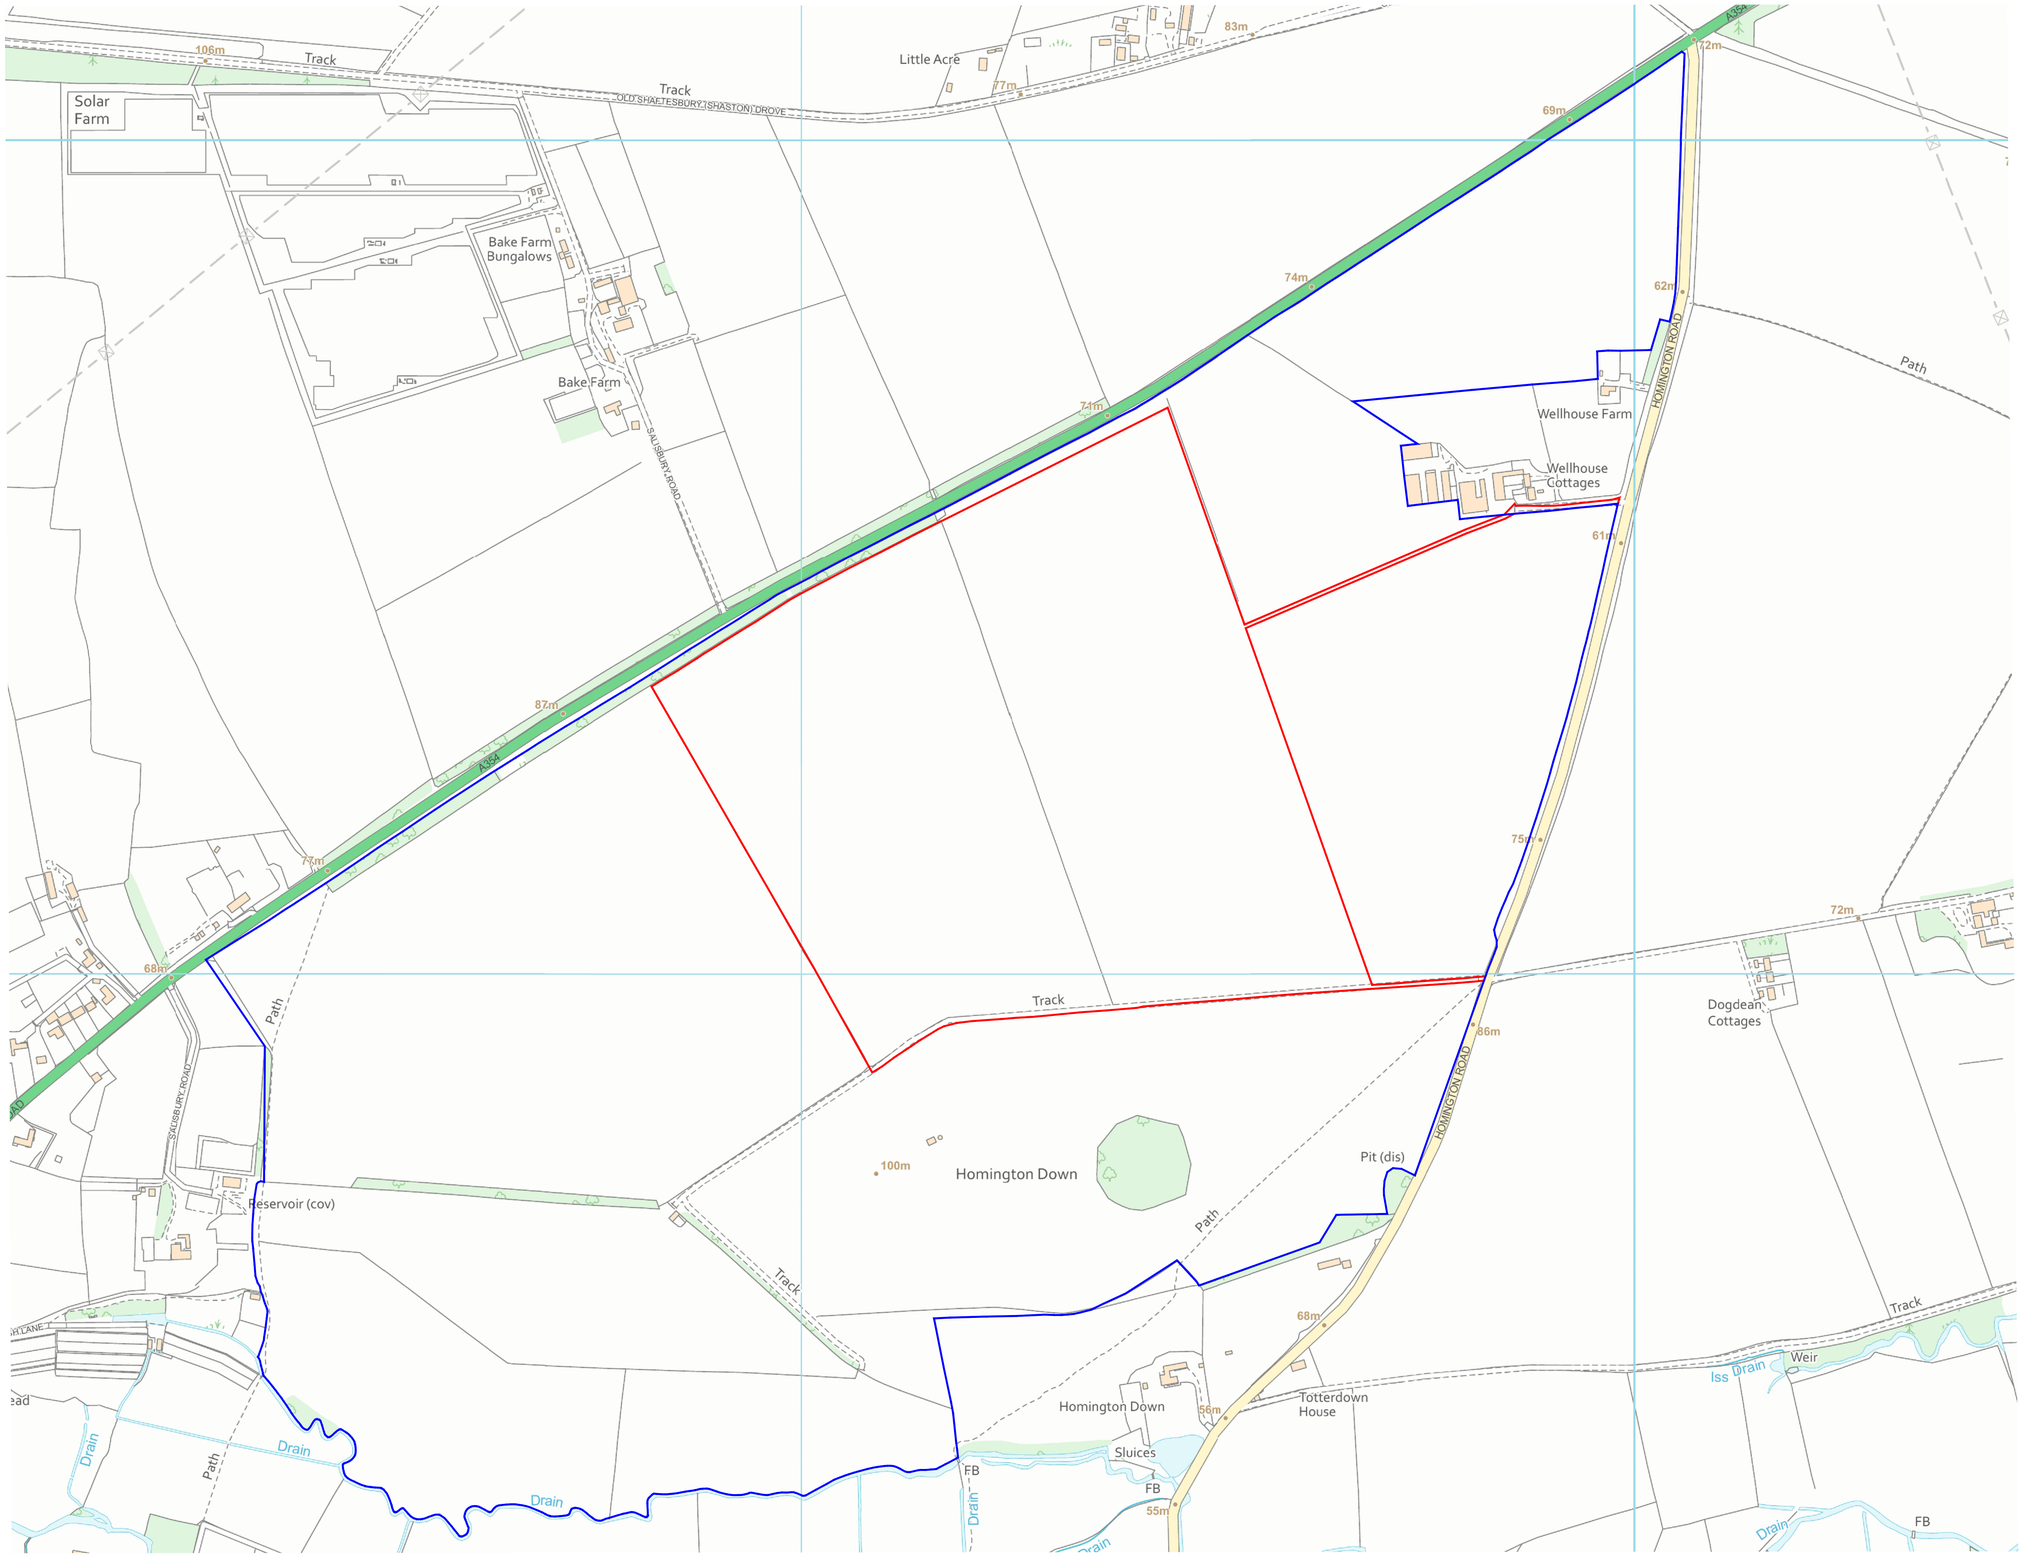

1 BEECH TREE SOLAR FARM SALISBURY SITE LOCATION PLAN

Scale: 1:2500@A0

0 50 100 150 200 250m

SCALE 1:2500

This drawing is the copyright of Low Carbon and must not be reproduced in whole or in part or used in any manner without their written permission.

Scaled dimensions must not be taken from this drawing. All dimensions are to be confirmed on site prior to commencement of work

Revisions:

Revision	Date	Revision Notes	Drawn	Inspected
01	21.04.23	First Issue	CS	ML
02	24.07.23	Redline Revised	JF	ML
03	13.11.23	RLB Amended	EM	ML
04	20.11.23	Acreage Added	MR	ML
05	21.11.23	Land Ownership Added	MR	ML
06	27.11.23	Revised	CS	ML

LEGEND:

LAND IN SAME OWNERSHIP

PROPOSED SITE

N

OS License Number - 100022432

Total Planning Red Line:
99.84 Acres
40.40 Hectares

Status:

PLANNING

Project:

Beech Tree Solar Farm, Salisbury

low carbon
powering tomorrow

2nd Floor Stirling Square, 5-7 Carlton Gardens
London SW1Y 5AD
Tel: +44(0)207 4090700
enquiries@lowcarbon.com www.lowcarbon.com

Drawing Title:

Beech Tree Solar Farm Salisbury Site Location Plan

Drawn:	Checked:	First Issued:
CS	ML	21.04.2023

Project Code: **LCS052-** Drawing Number: **SP-01**

Sheet Size:	Scale:	Revision:
A0	**1:2500**	**06**

Ordnance Survey, (c) Crown Copyright 2023. All rights reserved. Licence number 100022432