


SCALE BAR - (METRES)
SCALE 1/100

REFIT EXISTING SOLAR PV ARRAY

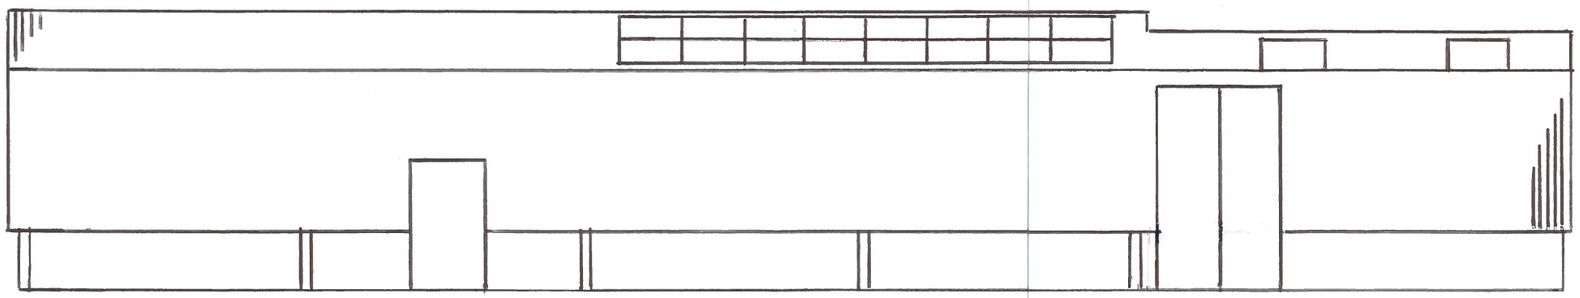

SOUTH ELEVATION

NOTE: RAINWATER GUTTER AND DOWNPIPES NOT SHOWN ON ELEVATION DRAWING.

BALINRAIT FARM HOUSE

REFURBISHMENT OF EXISTING OUTBUILDING

DRAWING Nº: 2023/1 - 07
DRAWN BY: MARK GILBERT
DATE: 5 NOV 2023
SCALE: 1/100 SIZE A3