11 MEADWAY, SHREWTON, SALISBURY, SP3 4HE : PL/2023/08526

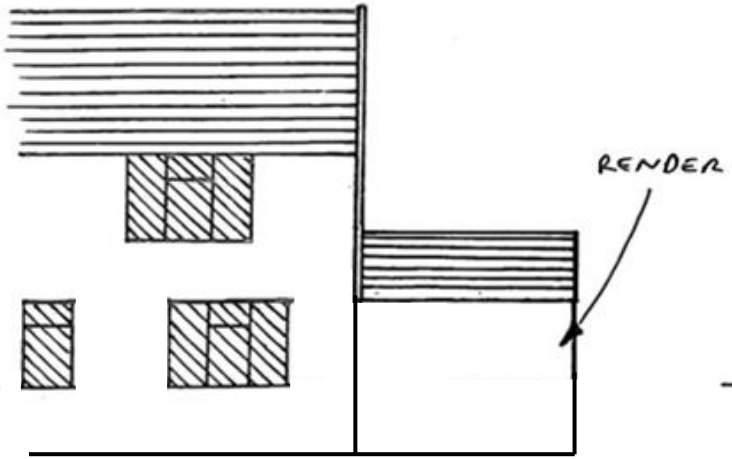

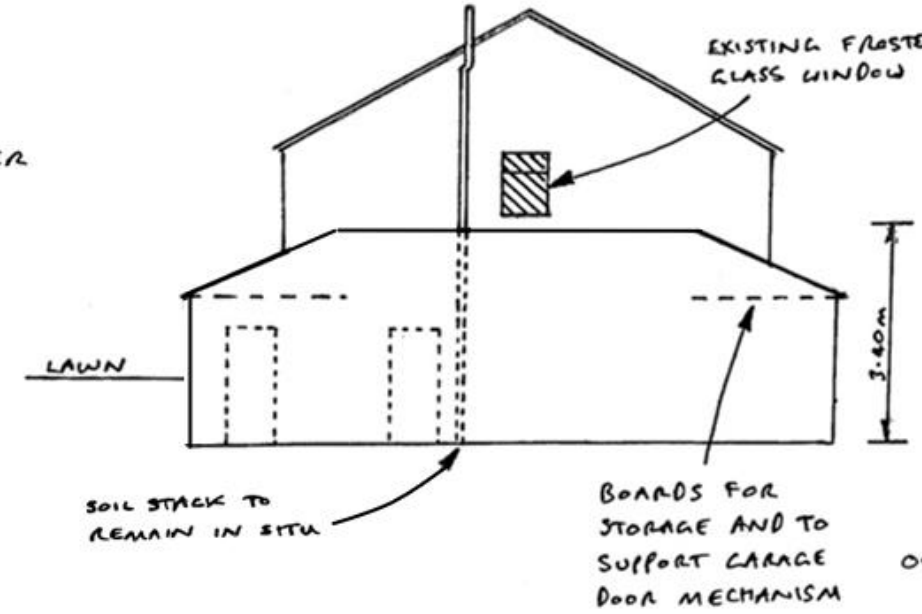

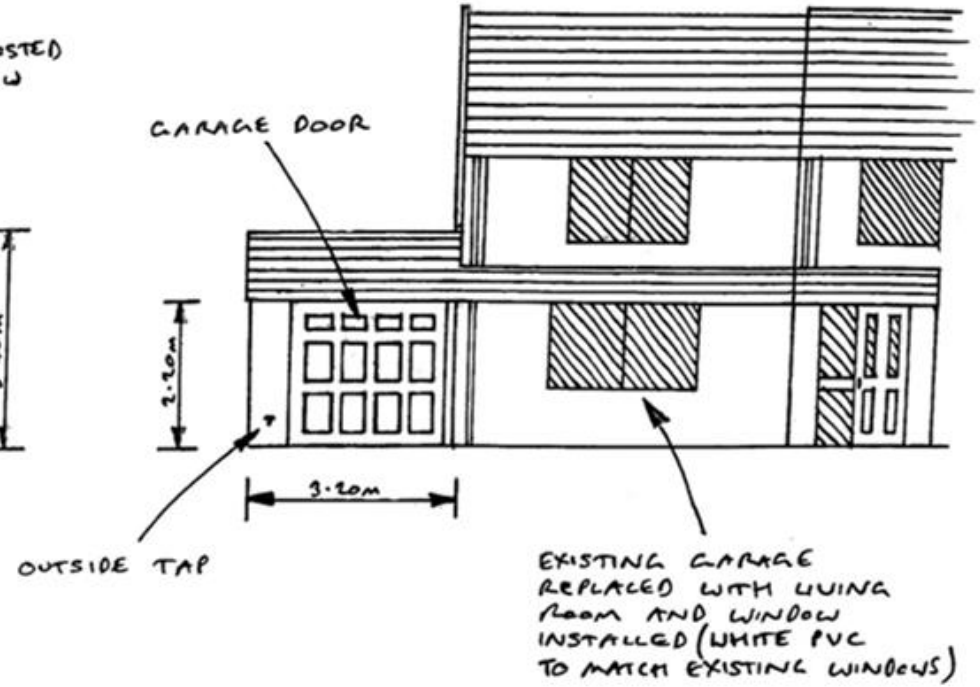

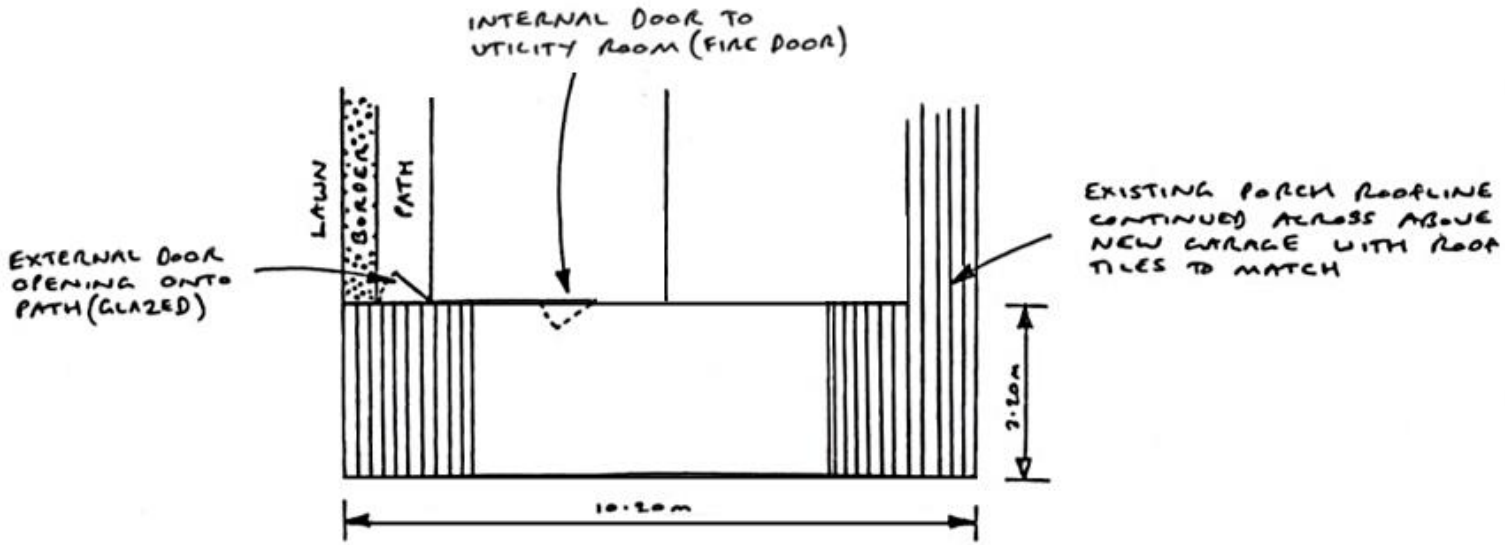

1m 2m 3m 4m 5m

Scale 1:100

(when printed at A3)