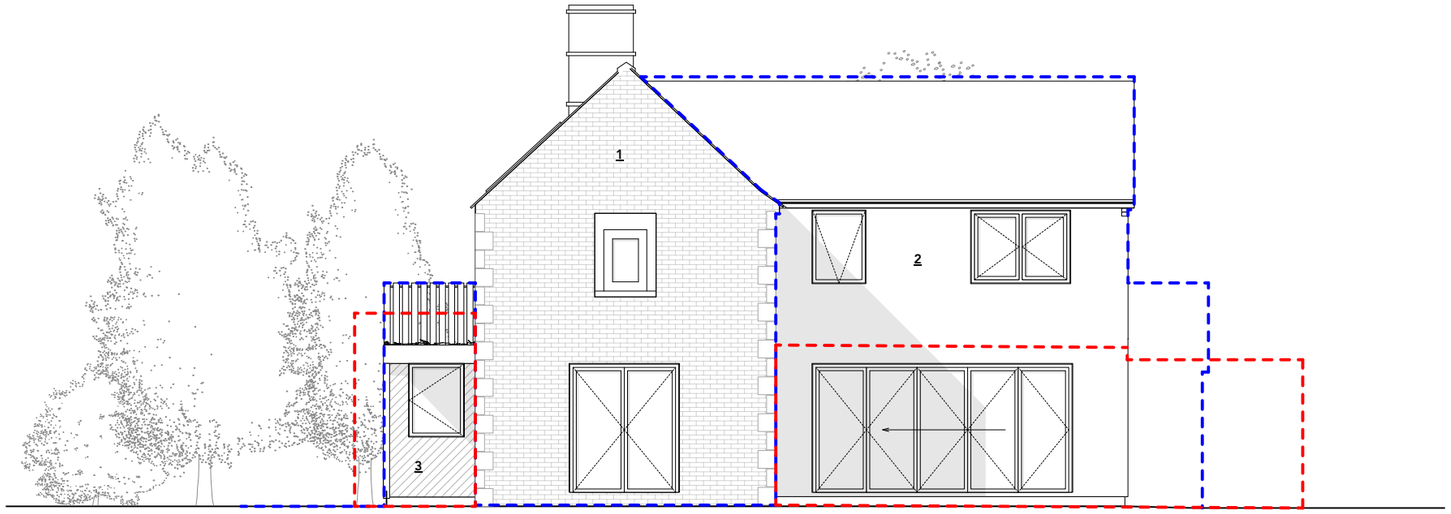

North-East Elevation

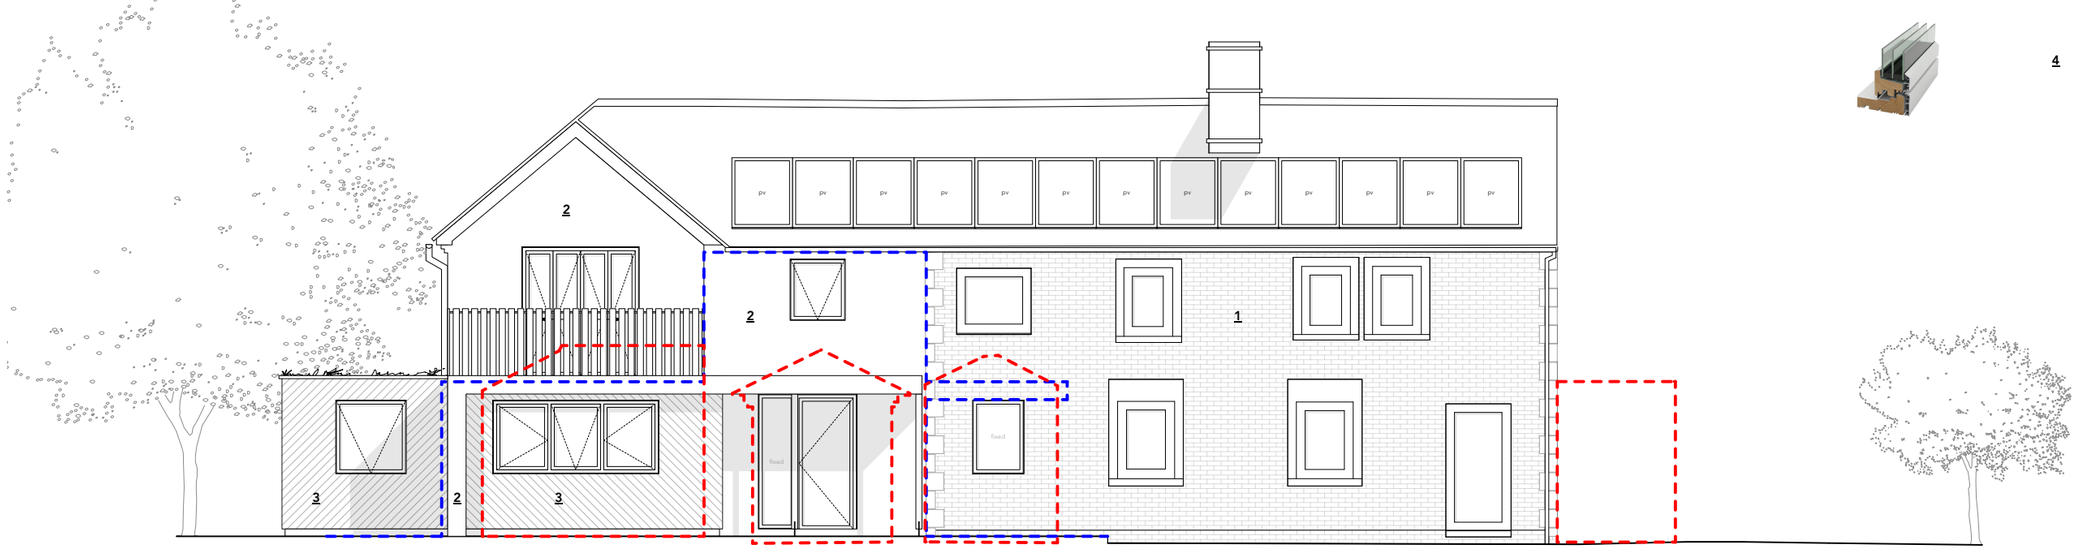

South-East Elevation

707 Dolphin Cottage

Planning

CLIENT
Mr Pring

ADDRESS
Dolphin Cottage
Peckingell
Chippenham
SN15 4LJ

Existing fabric to be demolished

Permitted extension not constructed
Ref: PL/2023/02968



1 Render removed to express historic brickwork



2 Through-colour polymer render - K rend in Limestone white



3 Shiplap diagonal planked larch with stainless steel fixings

4 New and replacement fenestration to be aluminium composite timber window

REV.	DATE	NOTES
B	28/11/2023	Existing and proposed materiality labelled
A	25/10/2023	Proposed demolition and permitted extension indicated. Ref: PL/2023/02968

0 1 2 3 4 5 M

PR NE-SE elevations

PROJECT	STAGE	DRAWING	REV	DRAWN
707	PL	14	B	Ibby

SCALE	SIZE	CREATION
1:100	@ A3 L	SEP 2023

ARTEL 31
architects that build
artel31.co.uk · 01249 445656 · 5 Union Road SN15 1HW

THIS DRAWING IS COPYRIGHT © OF ARTEL31 LIMITED
REPRODUCTION IS ONLY TO TAKE PLACE WITH PRIOR WRITTEN AUTHORITY
ALL DIMENSIONS TO BE CONFIRMED ON SITE BEFORE ANY WORK COMMENCES
ANY DISCREPANCIES FOUND IN DRAWINGS OR OTHER DOCUMENTATION MUST
BE BROUGHT TO THE ATTENTION OF THE ARCHITECT BEFORE PROCEEDING