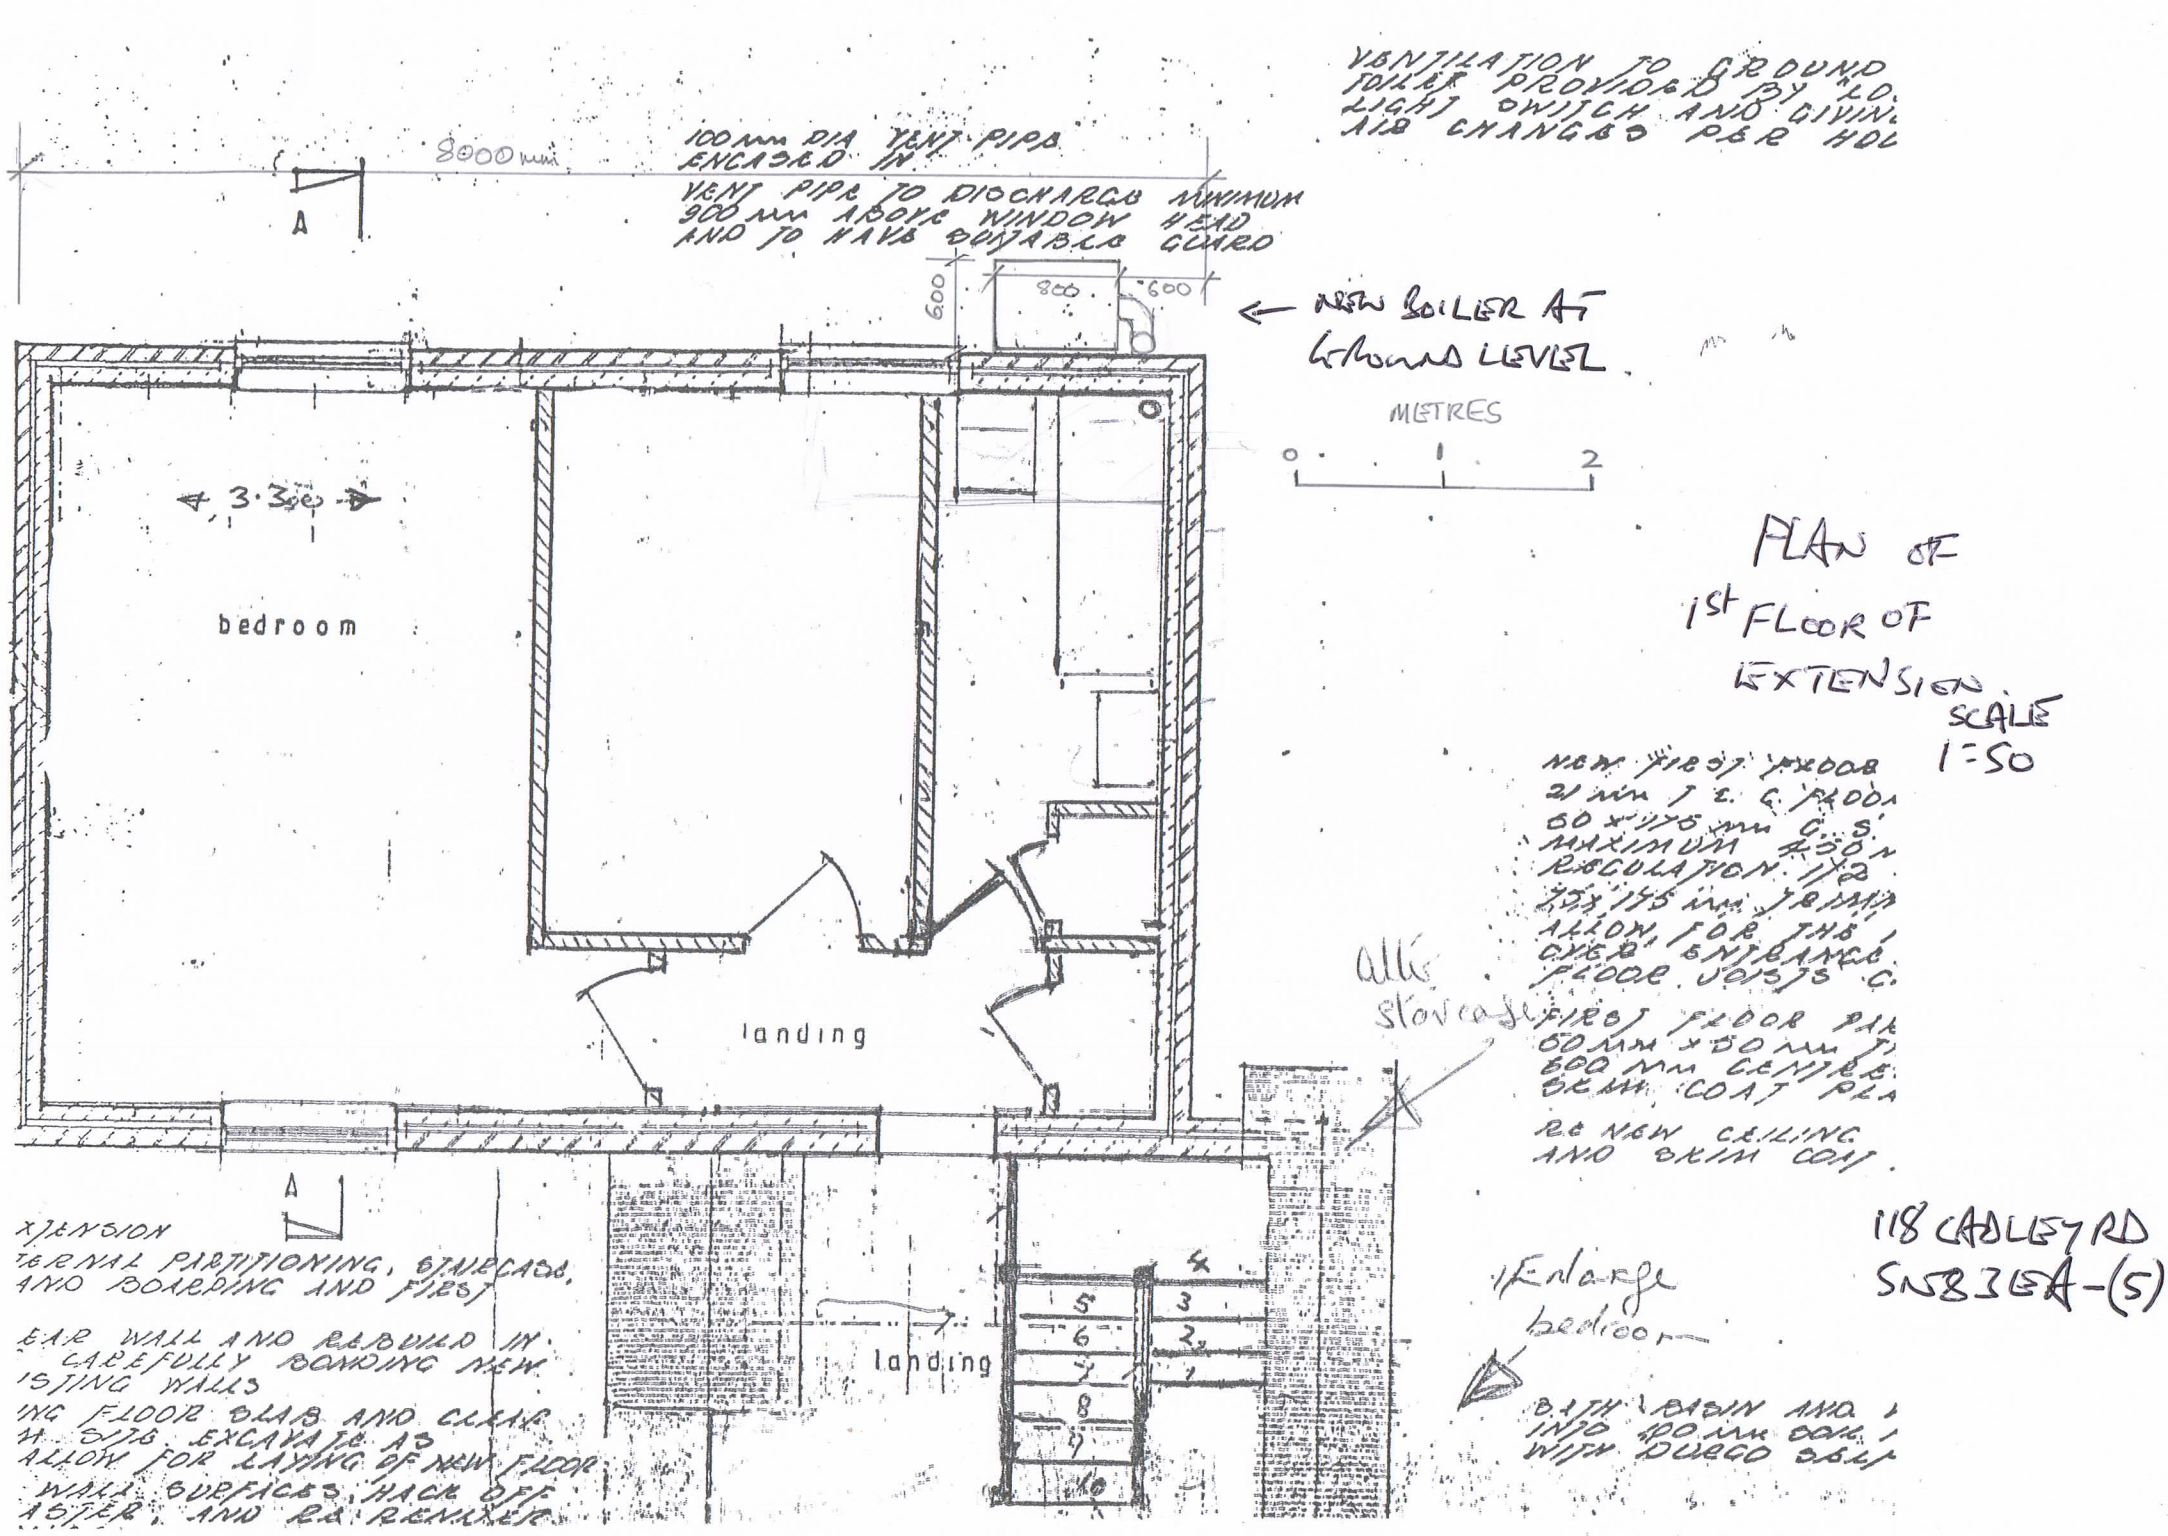
VENTILATION TO GROUND
TOILET PROVIDED BY "LO
LIGHT SWITCH AND GIVIN
AIR CHANGES PER HOU
100 mm DIA VENT PIPE
ENCASED IN
VENT PIPE TO DISCHARGE MINIMUM
900 mm ABOVE WINDOW HEAD
AND TO HAVE SUITABLE GUARD
8000 mm
A
600
800
600
NEW BOILER AT
GROUND LEVEL
METRES
0
1
2
3.300
bedroom
landing
landing
PLAN OF
1st FLOOR OF
EXTENSION
SCALE
1:50
NEW FIRST FLOOR
21 mm T. & G. FLOOR
50 x 175 mm C. S.
MAXIMUM 450 m
REGULATION 1/2
75 x 175 mm TRIM
ALLOW FOR THE
OVER ENTRANCE
FLOOR JOISTS C
FIRST FLOOR PAR
50 mm x 50 mm T
600 mm CENTRE
SKIM COAT PLA
RE NEW CEILING
AND SKIM COAT
Alt. staircase
118 CADLEY RD
SN83EA-(5)
Enlarge
bedroom
BATH BASIN AND
INTO 100 mm SOIL
WITH DURGO SELF
XTENSION
TERNAL PARTITIONING, STAIRCASE,
AND BOARDING AND FIRST
EAR WALL AND REBUILD IN
CAREFULLY BONDING NEW
ISTING WALLS
ING FLOOR SLAB AND CLEAR
M SITE EXCAVATE AS
ALLOW FOR LAYING OF NEW FLOOR
WALL SURFACES, HACK OFF
ASTER, AND RE RENDER
4
5
3
6
2
7
1
8
9
10