


BLOCK PLAN
SCALE 1:500

0 10 20 30 40 50m 1:500

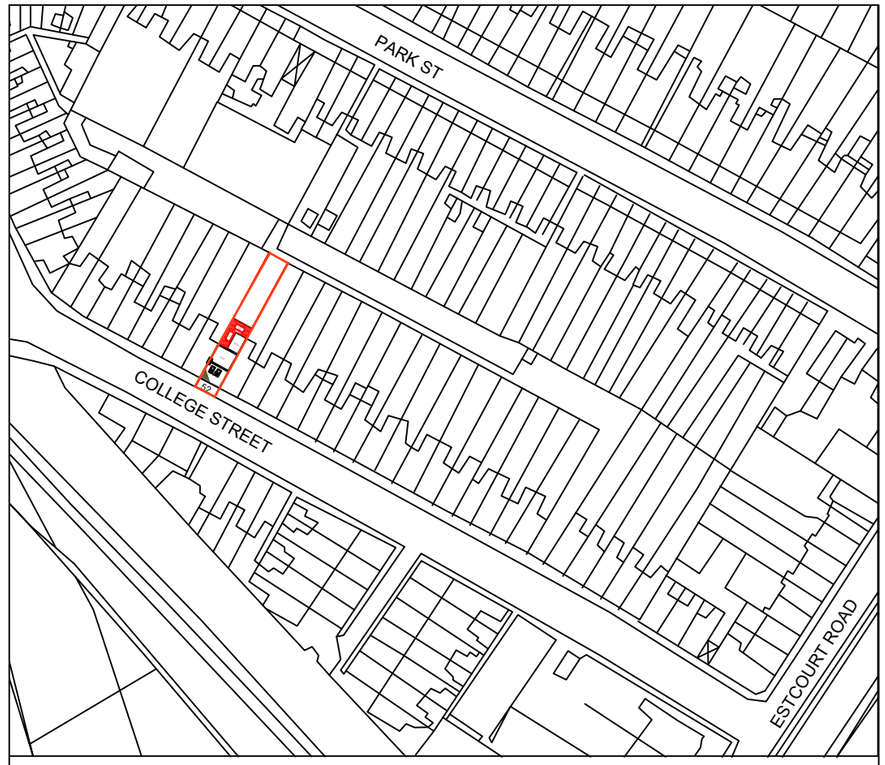

LOCATION PLAN
SCALE 1:1250

0 10 20 50 100m 1:1250

N

fastPlans

www.FastPlansUK.co.uk

Project: EXTENSION

Address: 52 COLLEGE STREET SP1 3AL

Scale:	Dwg. no:
1:500 @ A3	A08 Rev 1
Drawn by: O.B.S	Date Drawn: 30-NOV-2023

For Drawings Tel: 020 3542 1777
E-mail: plans@FastPlansUK.co.uk