DO NOT SCALE FROM THIS DRAWING EXCEPT FOR PLANNING PURPOSES. ANY DISCREPANCIES ARE TO BE REPORTED TO THE ARCHITECT. THE CONTRACTOR IS TO CHECK ALL BUILDING AND SITE DIMENSIONS PRIOR TO ORDERING MATERIALS OR CONSTRUCTION. THIS DRAWING IS TO BE READ IN CONJUNCTION WITH ENGINEERS' AND OTHER SPECIALISTS' DRAWINGS. COPYRIGHT REMAINS WITH THE ARCHITECT.

REVISIONS

-	24.07.2023 SG	PLANNING
A	29.11.2023 SG	PLANNING

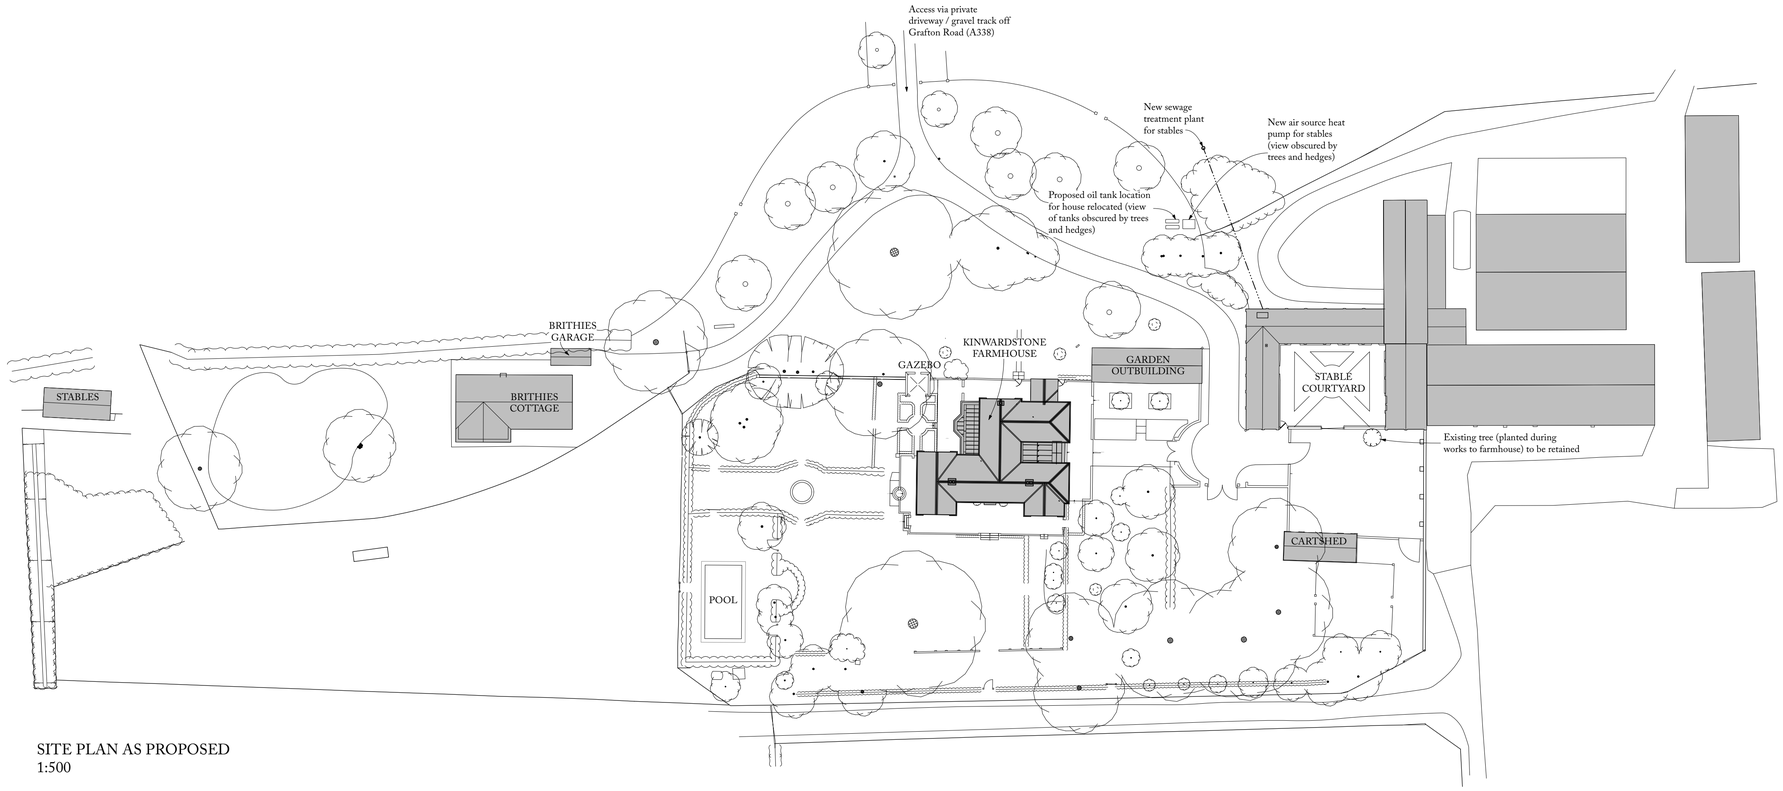

SITE PLAN AS PROPOSED
1:500

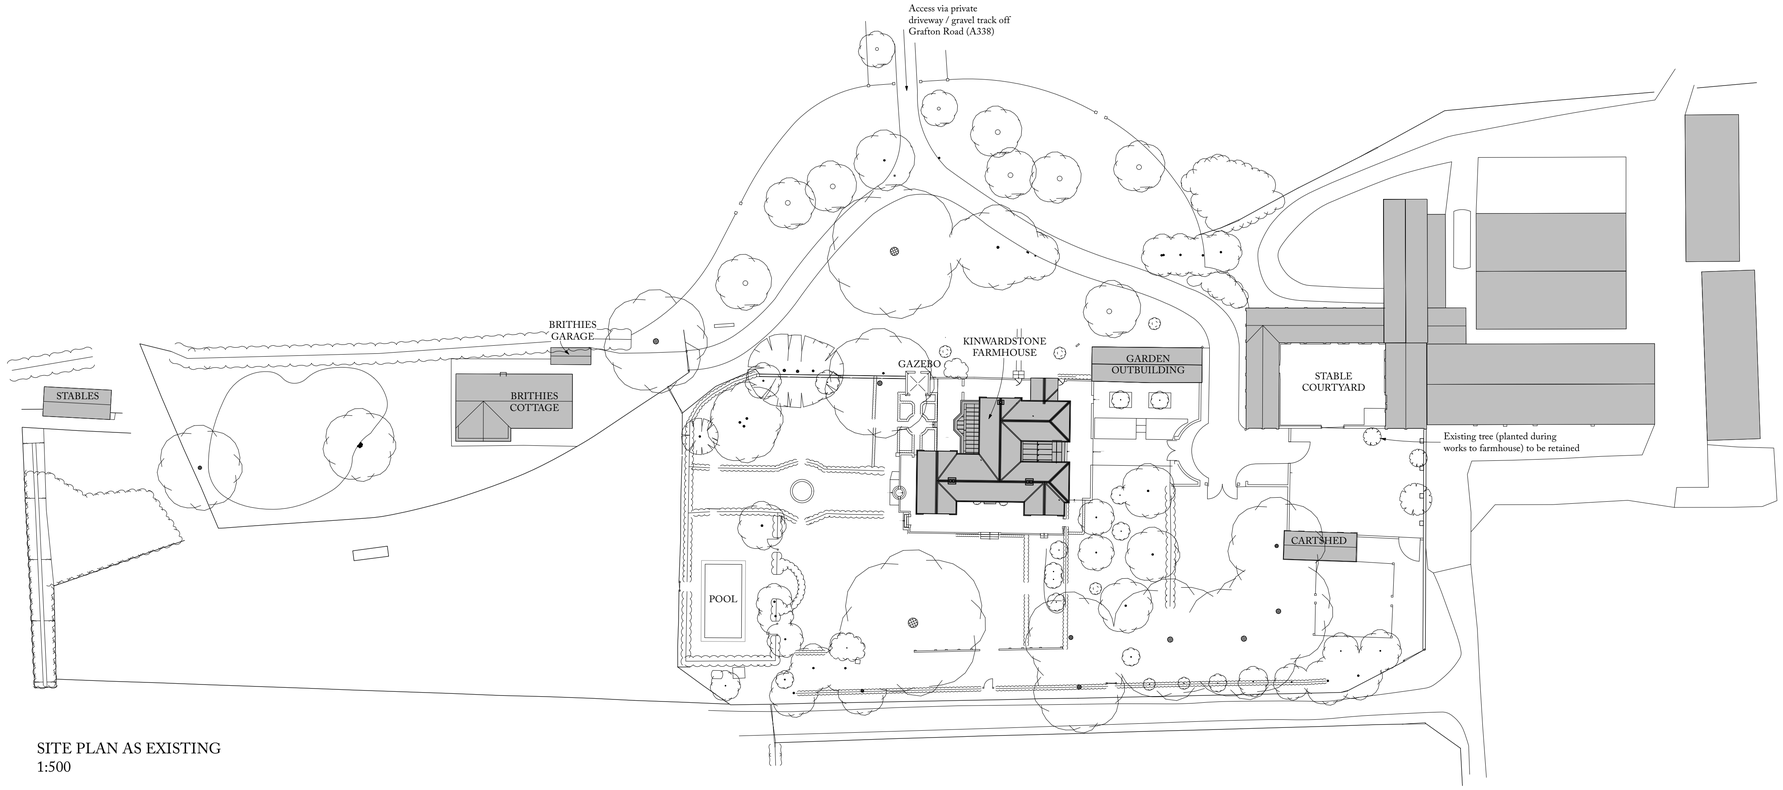

SITE PLAN AS EXISTING
1:500

1:500
0 2m 5m 10m 20m 50m

N

Hoare, Ridge & Morris
Architects

PROJECT	KINWARDSTONE
DRAWING TITLE	Site Plan as Existing and Proposed
SCALE	1:500 at A1
STATUS	PLANNING
DRAWING NO.	214. PL02A

Hoare Ridge & Morris LLP
Building 19
Snape Maltings
Snape
Suffolk IP17 1SP
01728 688747
hrma@hrma.co.uk
www.hrma.co.uk

Copyright © Hoare Ridge & Morris LLP