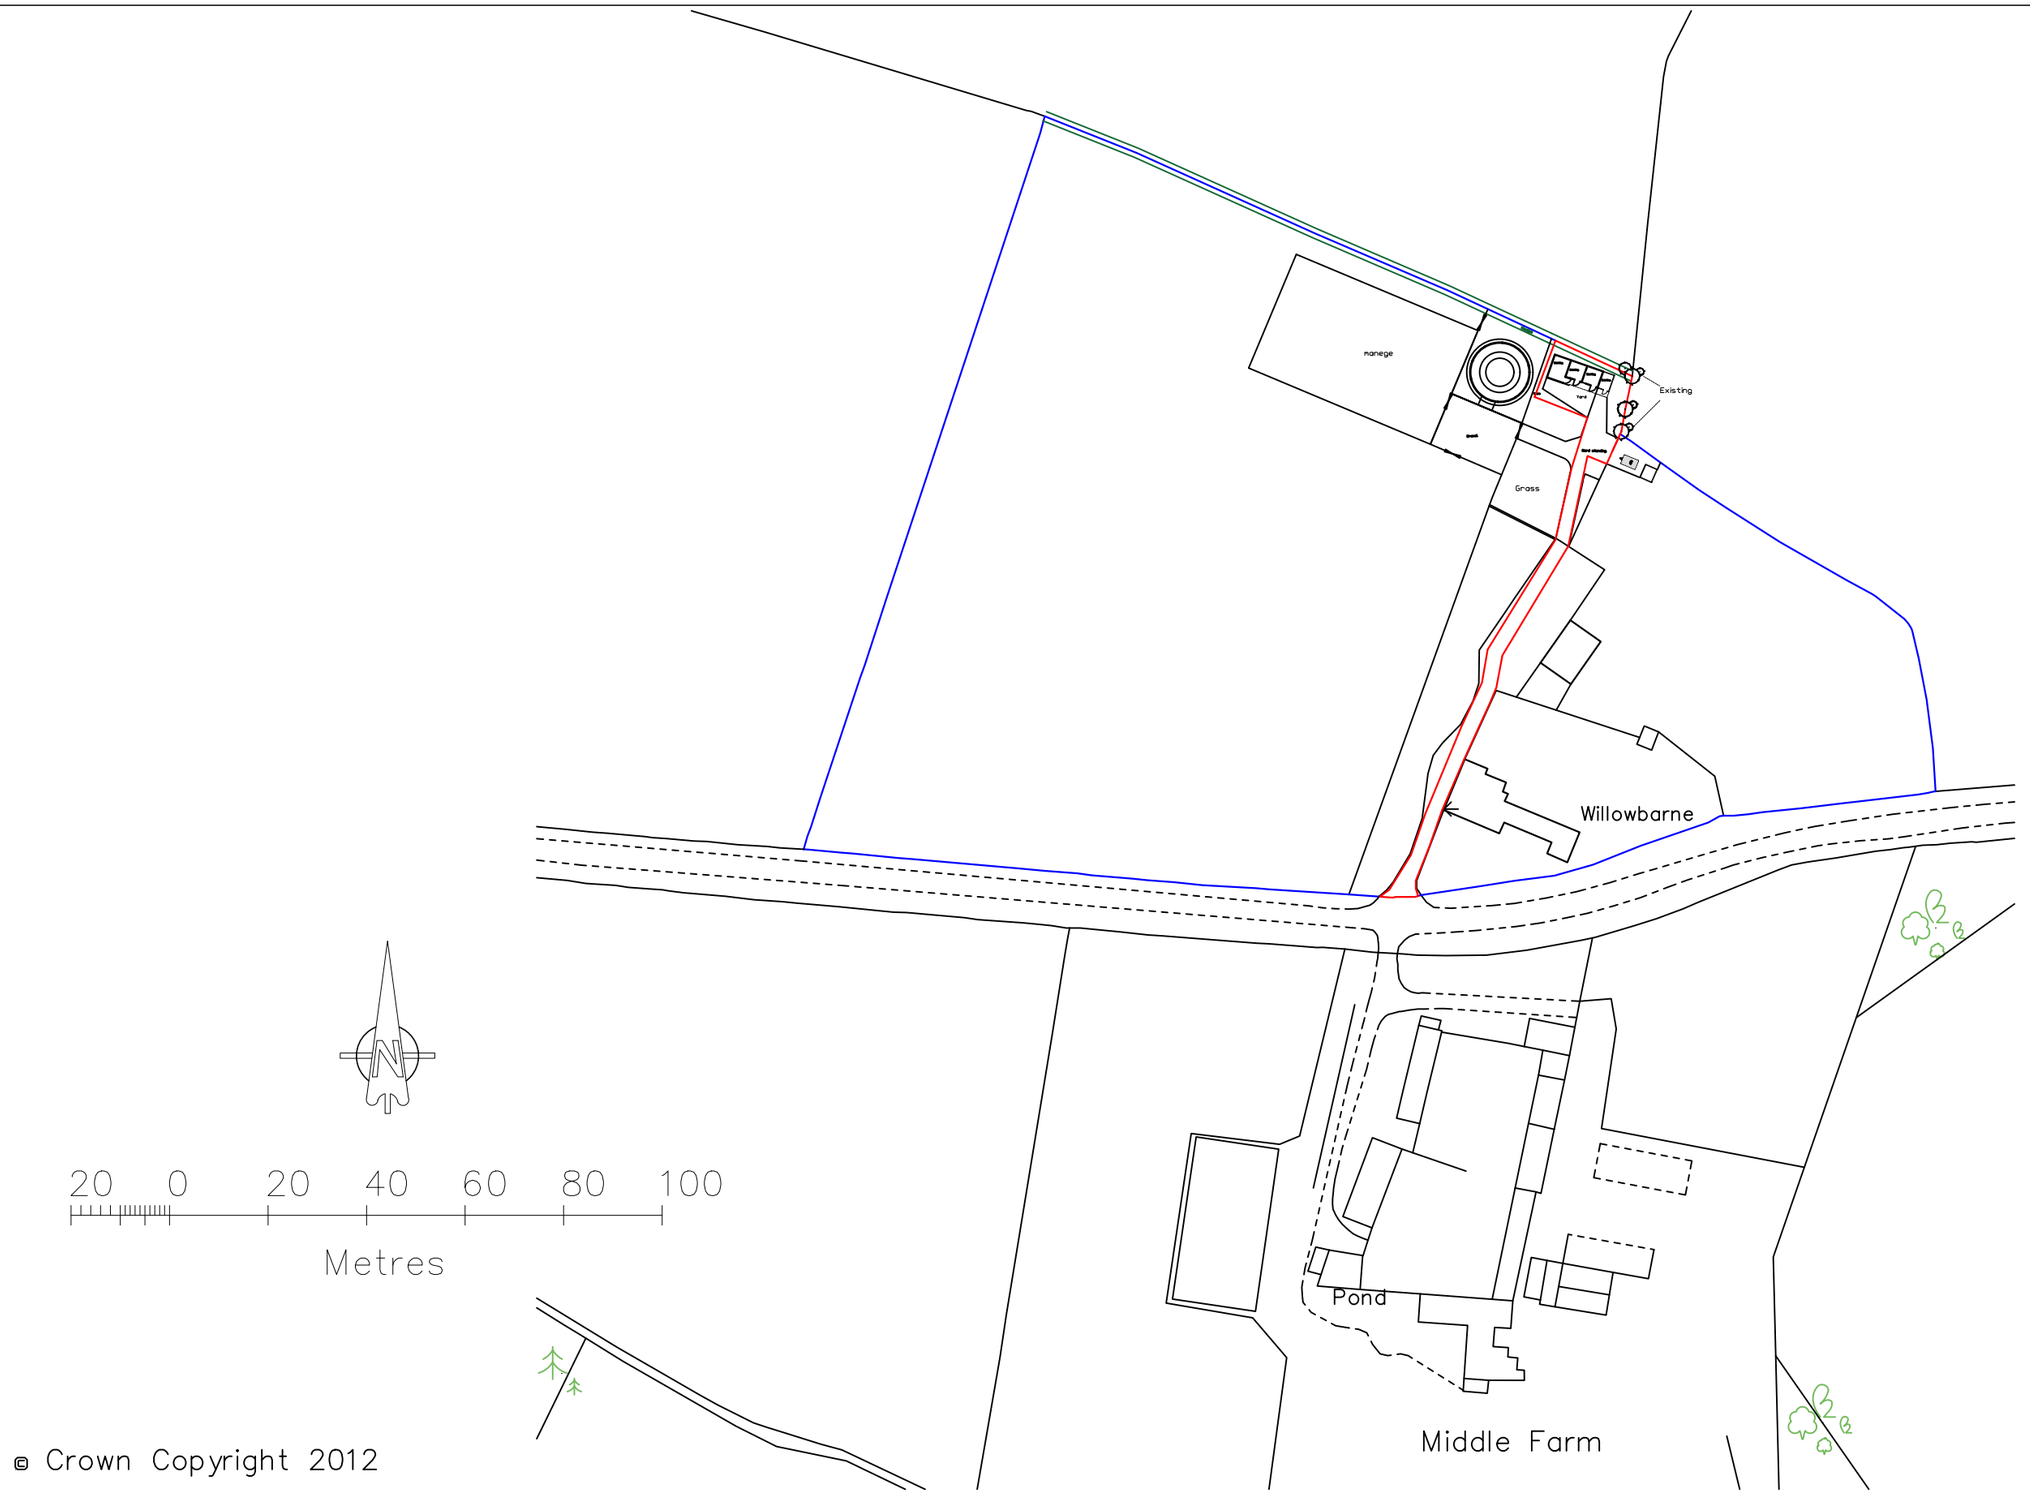

© Crown Copyright 2012
Reproduction in whole or in part is prohibited
without the prior permission of Ordnance Survey.

NOTES:

Client
Alison Swait

Job Title
Extension to stable block

Equestrian Blueprint

Scale
1 in 1250 A3

Drawn by
Nicholas Pike

Date
15/11/2023

Drawing Title
Location

Drg No.
P1

Rev
.