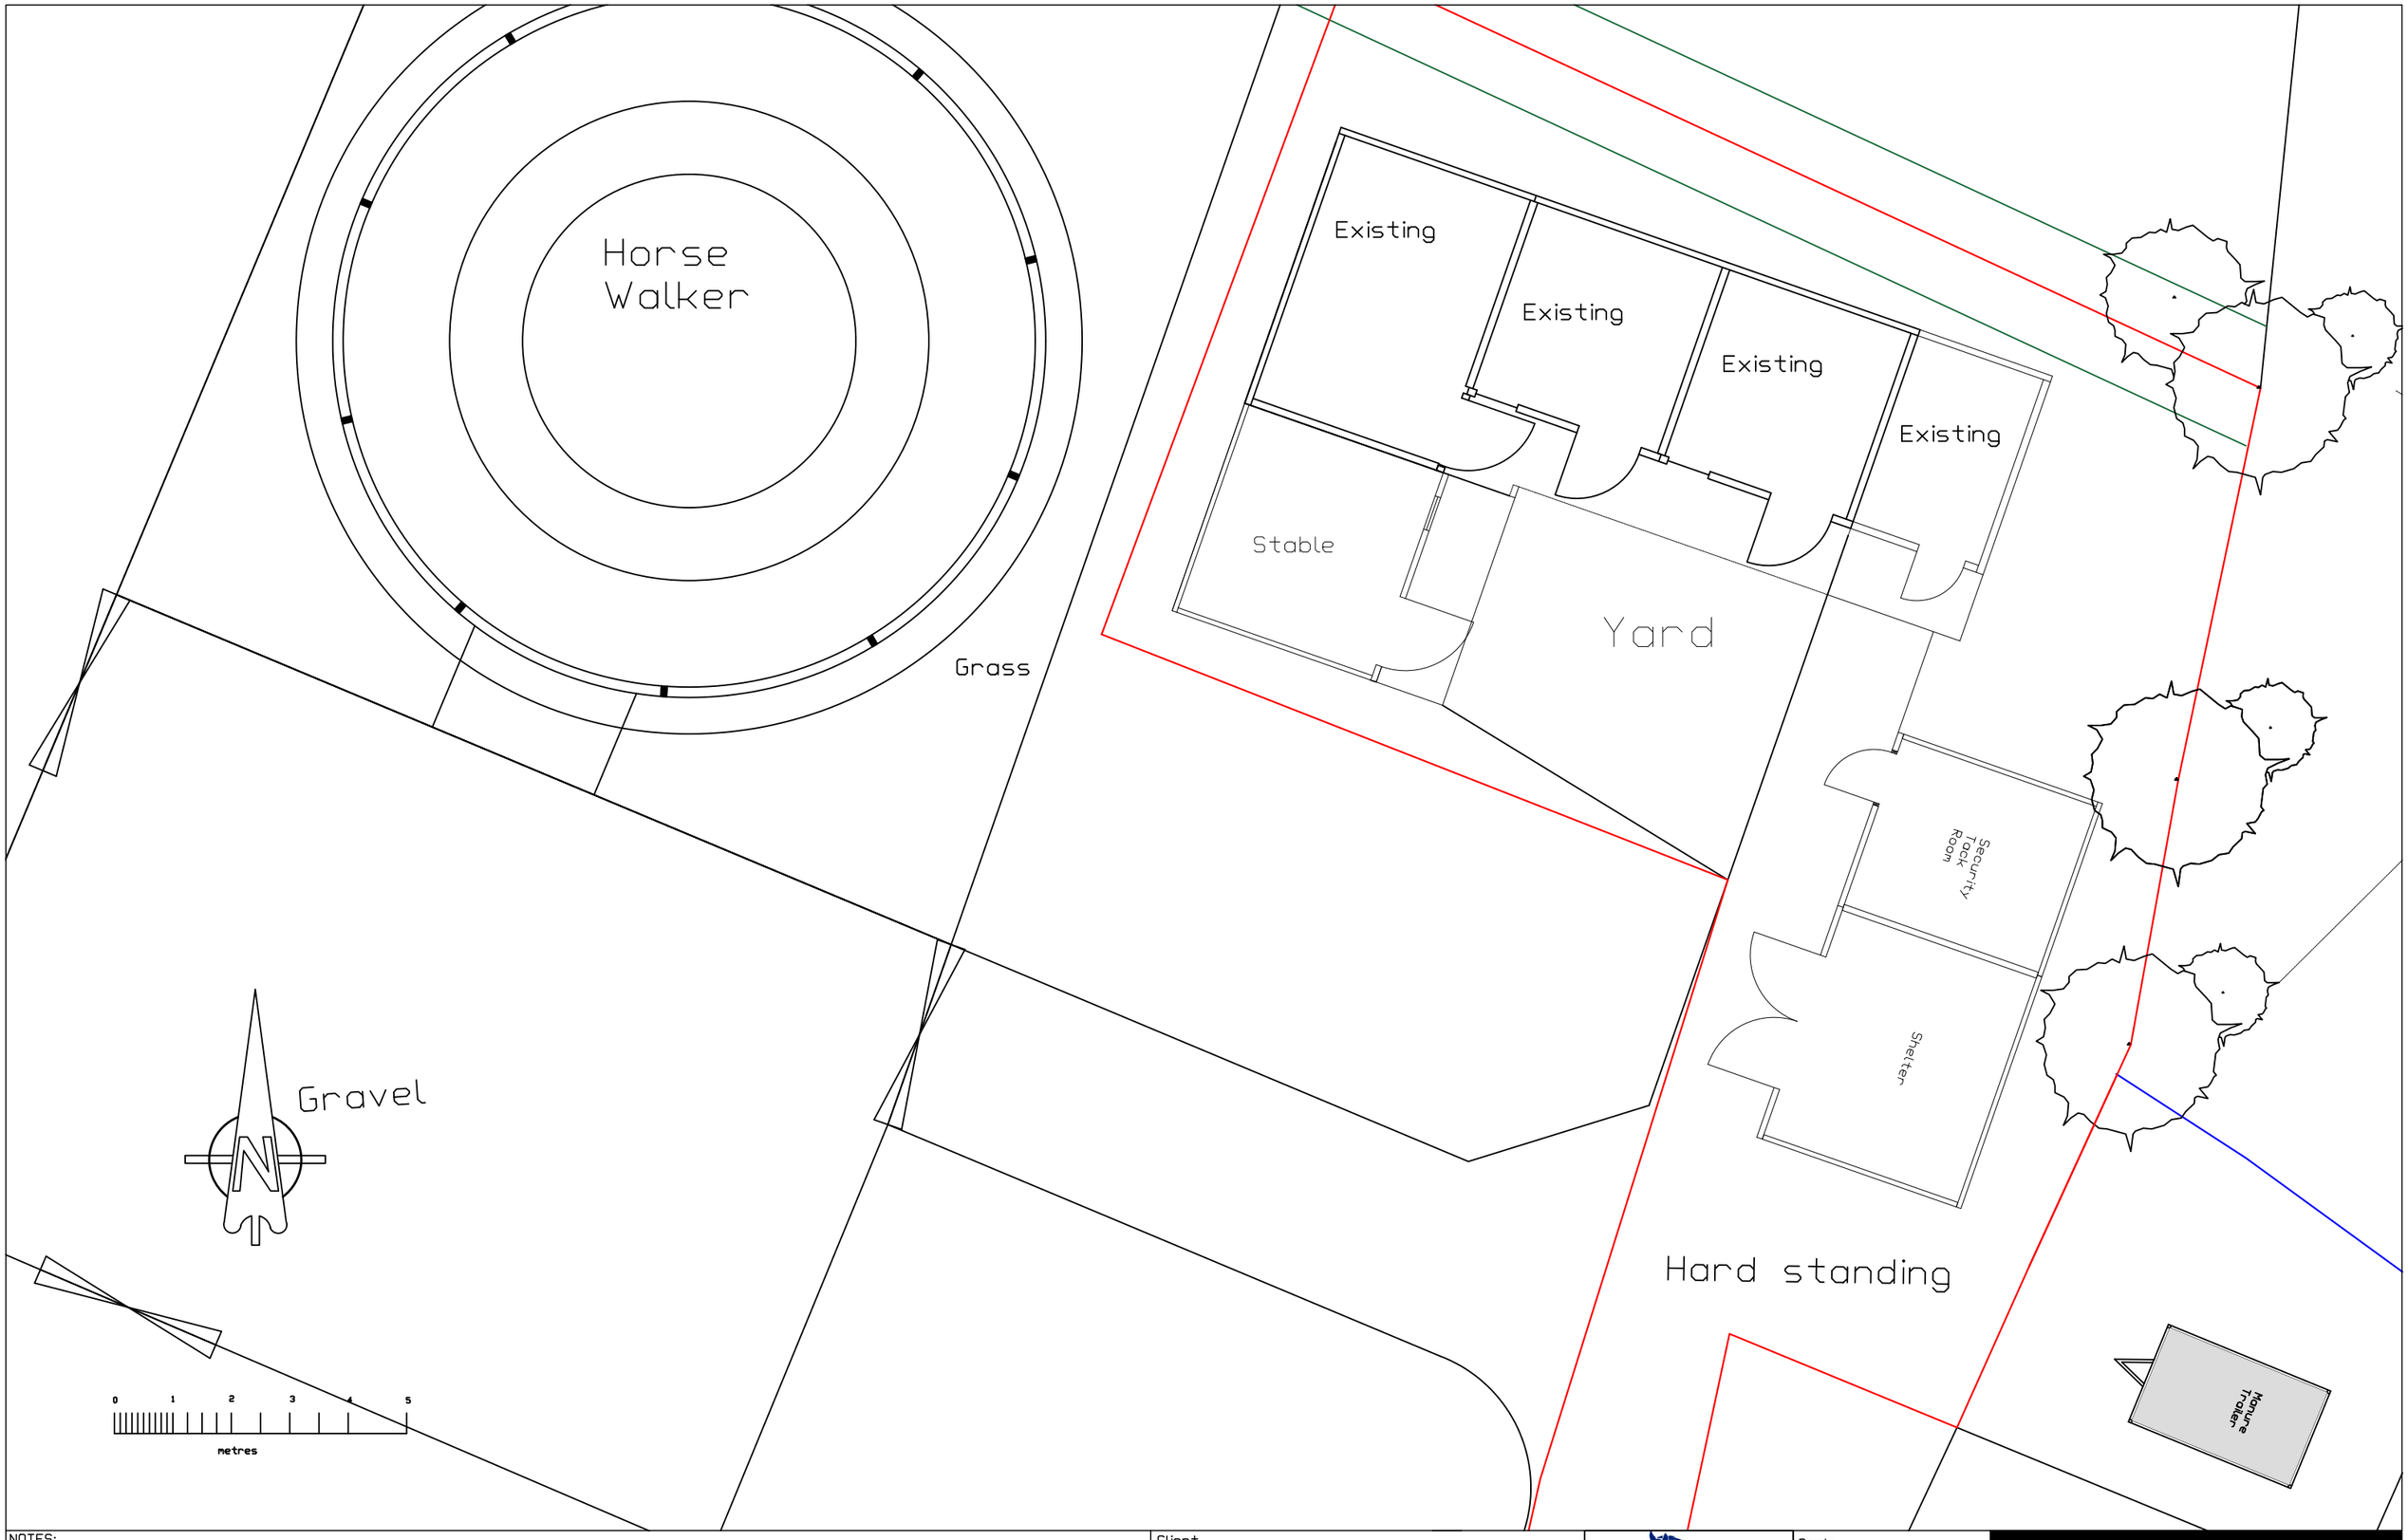


NOTES:
Spot levels shown in orange are as existing.

Client
Alison Swait

Job Title
Extension to stable block

Equestrian Blueprint

Scale
1 in 100 A3

Drawn by
Nicholas Pike

Date
15/11/2023

Drawing Title
Proposed Block Plan

Drg No.
P2

Rev
.