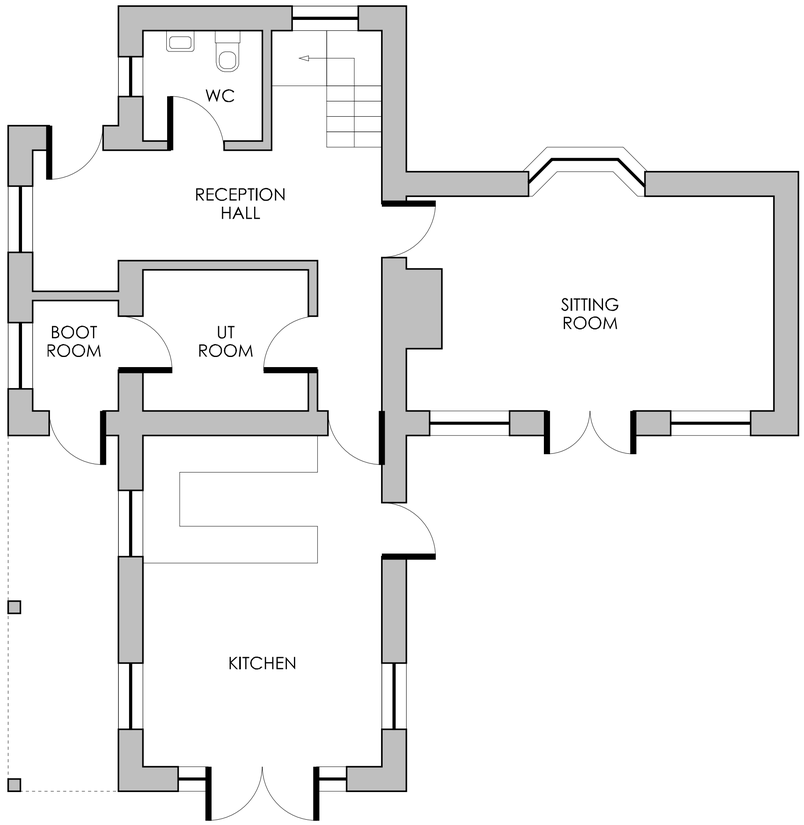

GROUND FLOOR
EXISTING

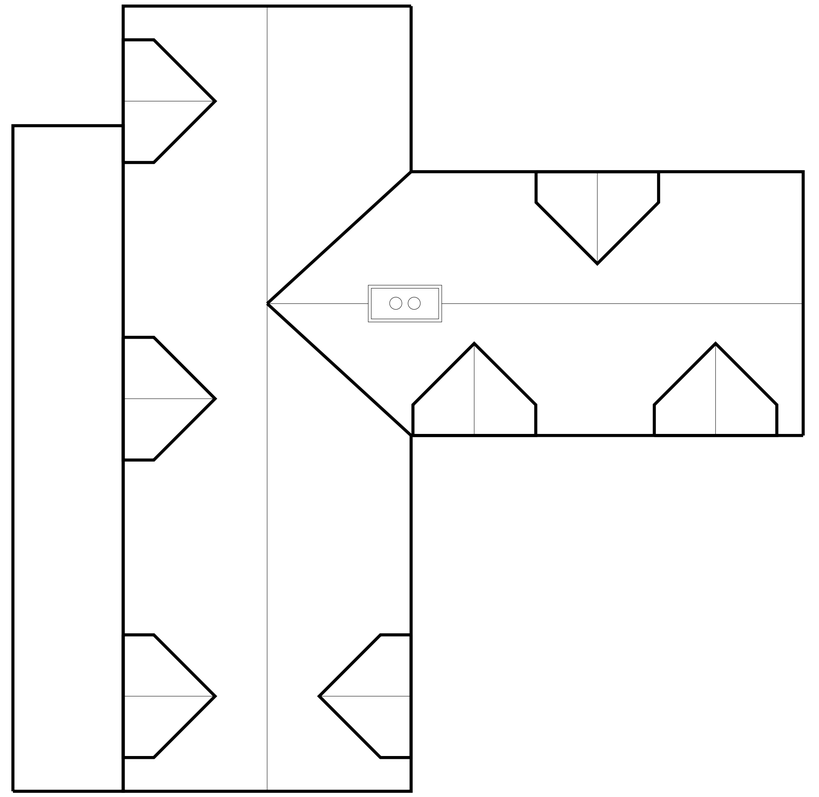

ROOF PLAN
EXISTING

N

0M 1M 2M 3M 4M 5M 10M

Notes:

Revision:	Description:	Date:
1	PLANNING	21/11/23

Client:

MIKE SMITH
ARCHITECTURE

Client:
A Wheatley

Project Title:
Bourne Cottage
4 Rixon Gate
Ashton Keynes SN6 6PH

Drawing Title:
EXISTING
Floor Plans

Project No.:	Scale: 1:100 @ A3 1:50 @ A1
Date: 21/11/23	Drawn By: MS
Drawing No.: A-101	Revision: 1