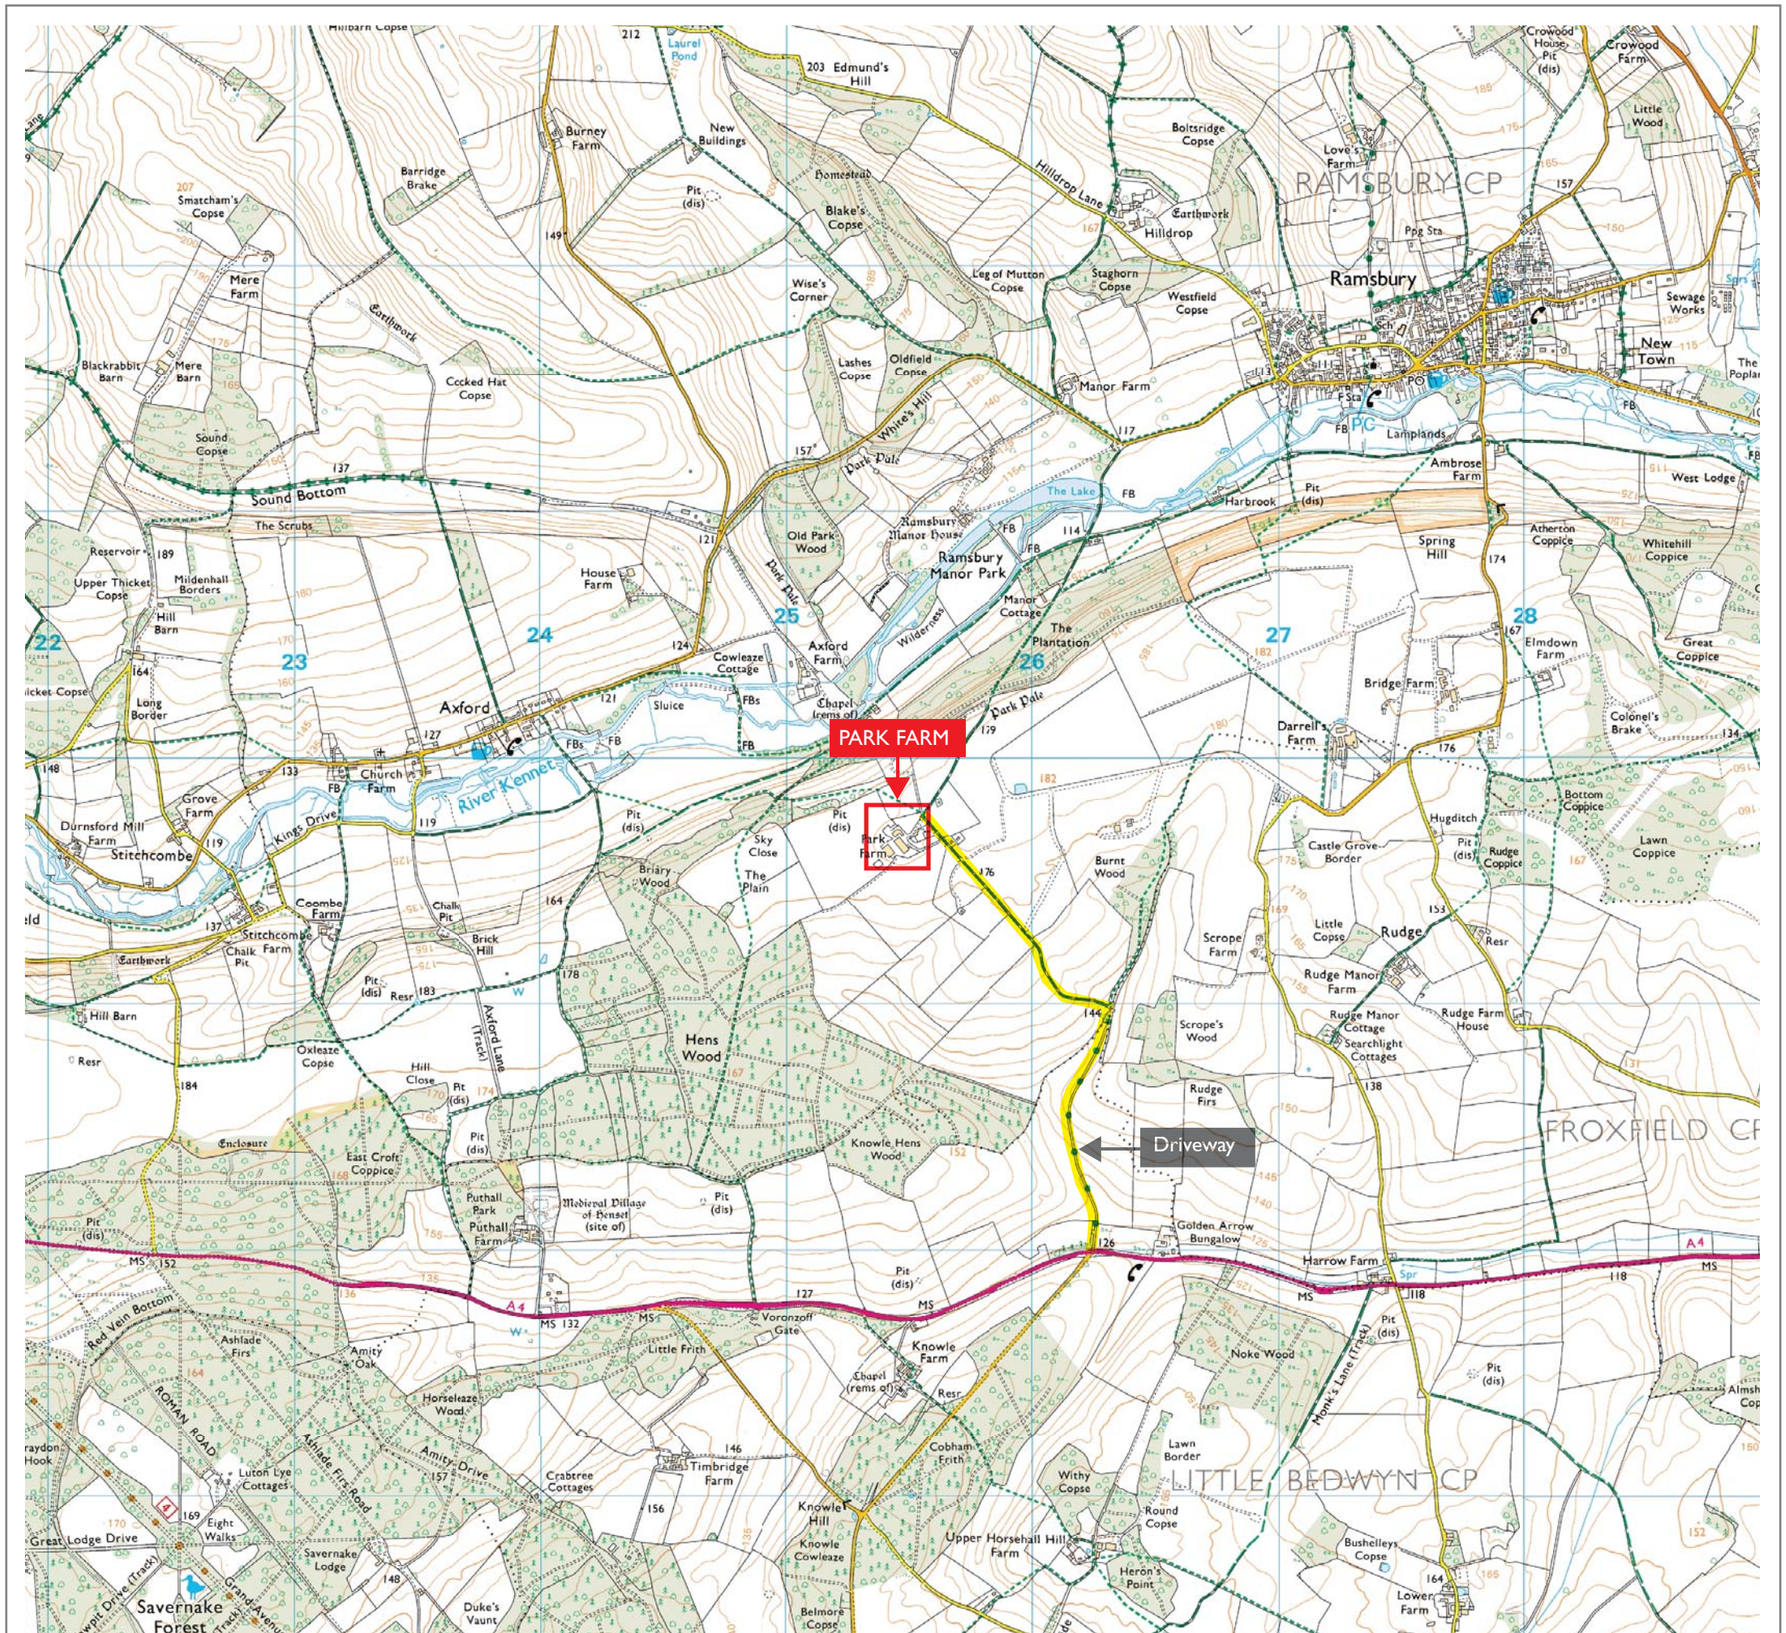

CLIENT

Mr Stefan Persson

PROJECT TITLE

Park Farm, Ramsbury:

DRAWING TITLE

Site Location

DATE	15/11/2023	DRAWN BY	GT
SCALE	1:25,000 AT A3	CHECKED	MJL
DRAWING NO.	MLA181/44		

MARTIN LEAY associates

Martin Leay Associates
Phoenix House, Phoenix Way, Cirencester GL7 1QG
T: 01285 772255 F: 01285 772256
info@martinleay.co.uk www.martinleay.co.uk

© Martin Leay Associates Ltd. Ordnance Survey © Crown copyright . All rights reserved. Licence number WL10646