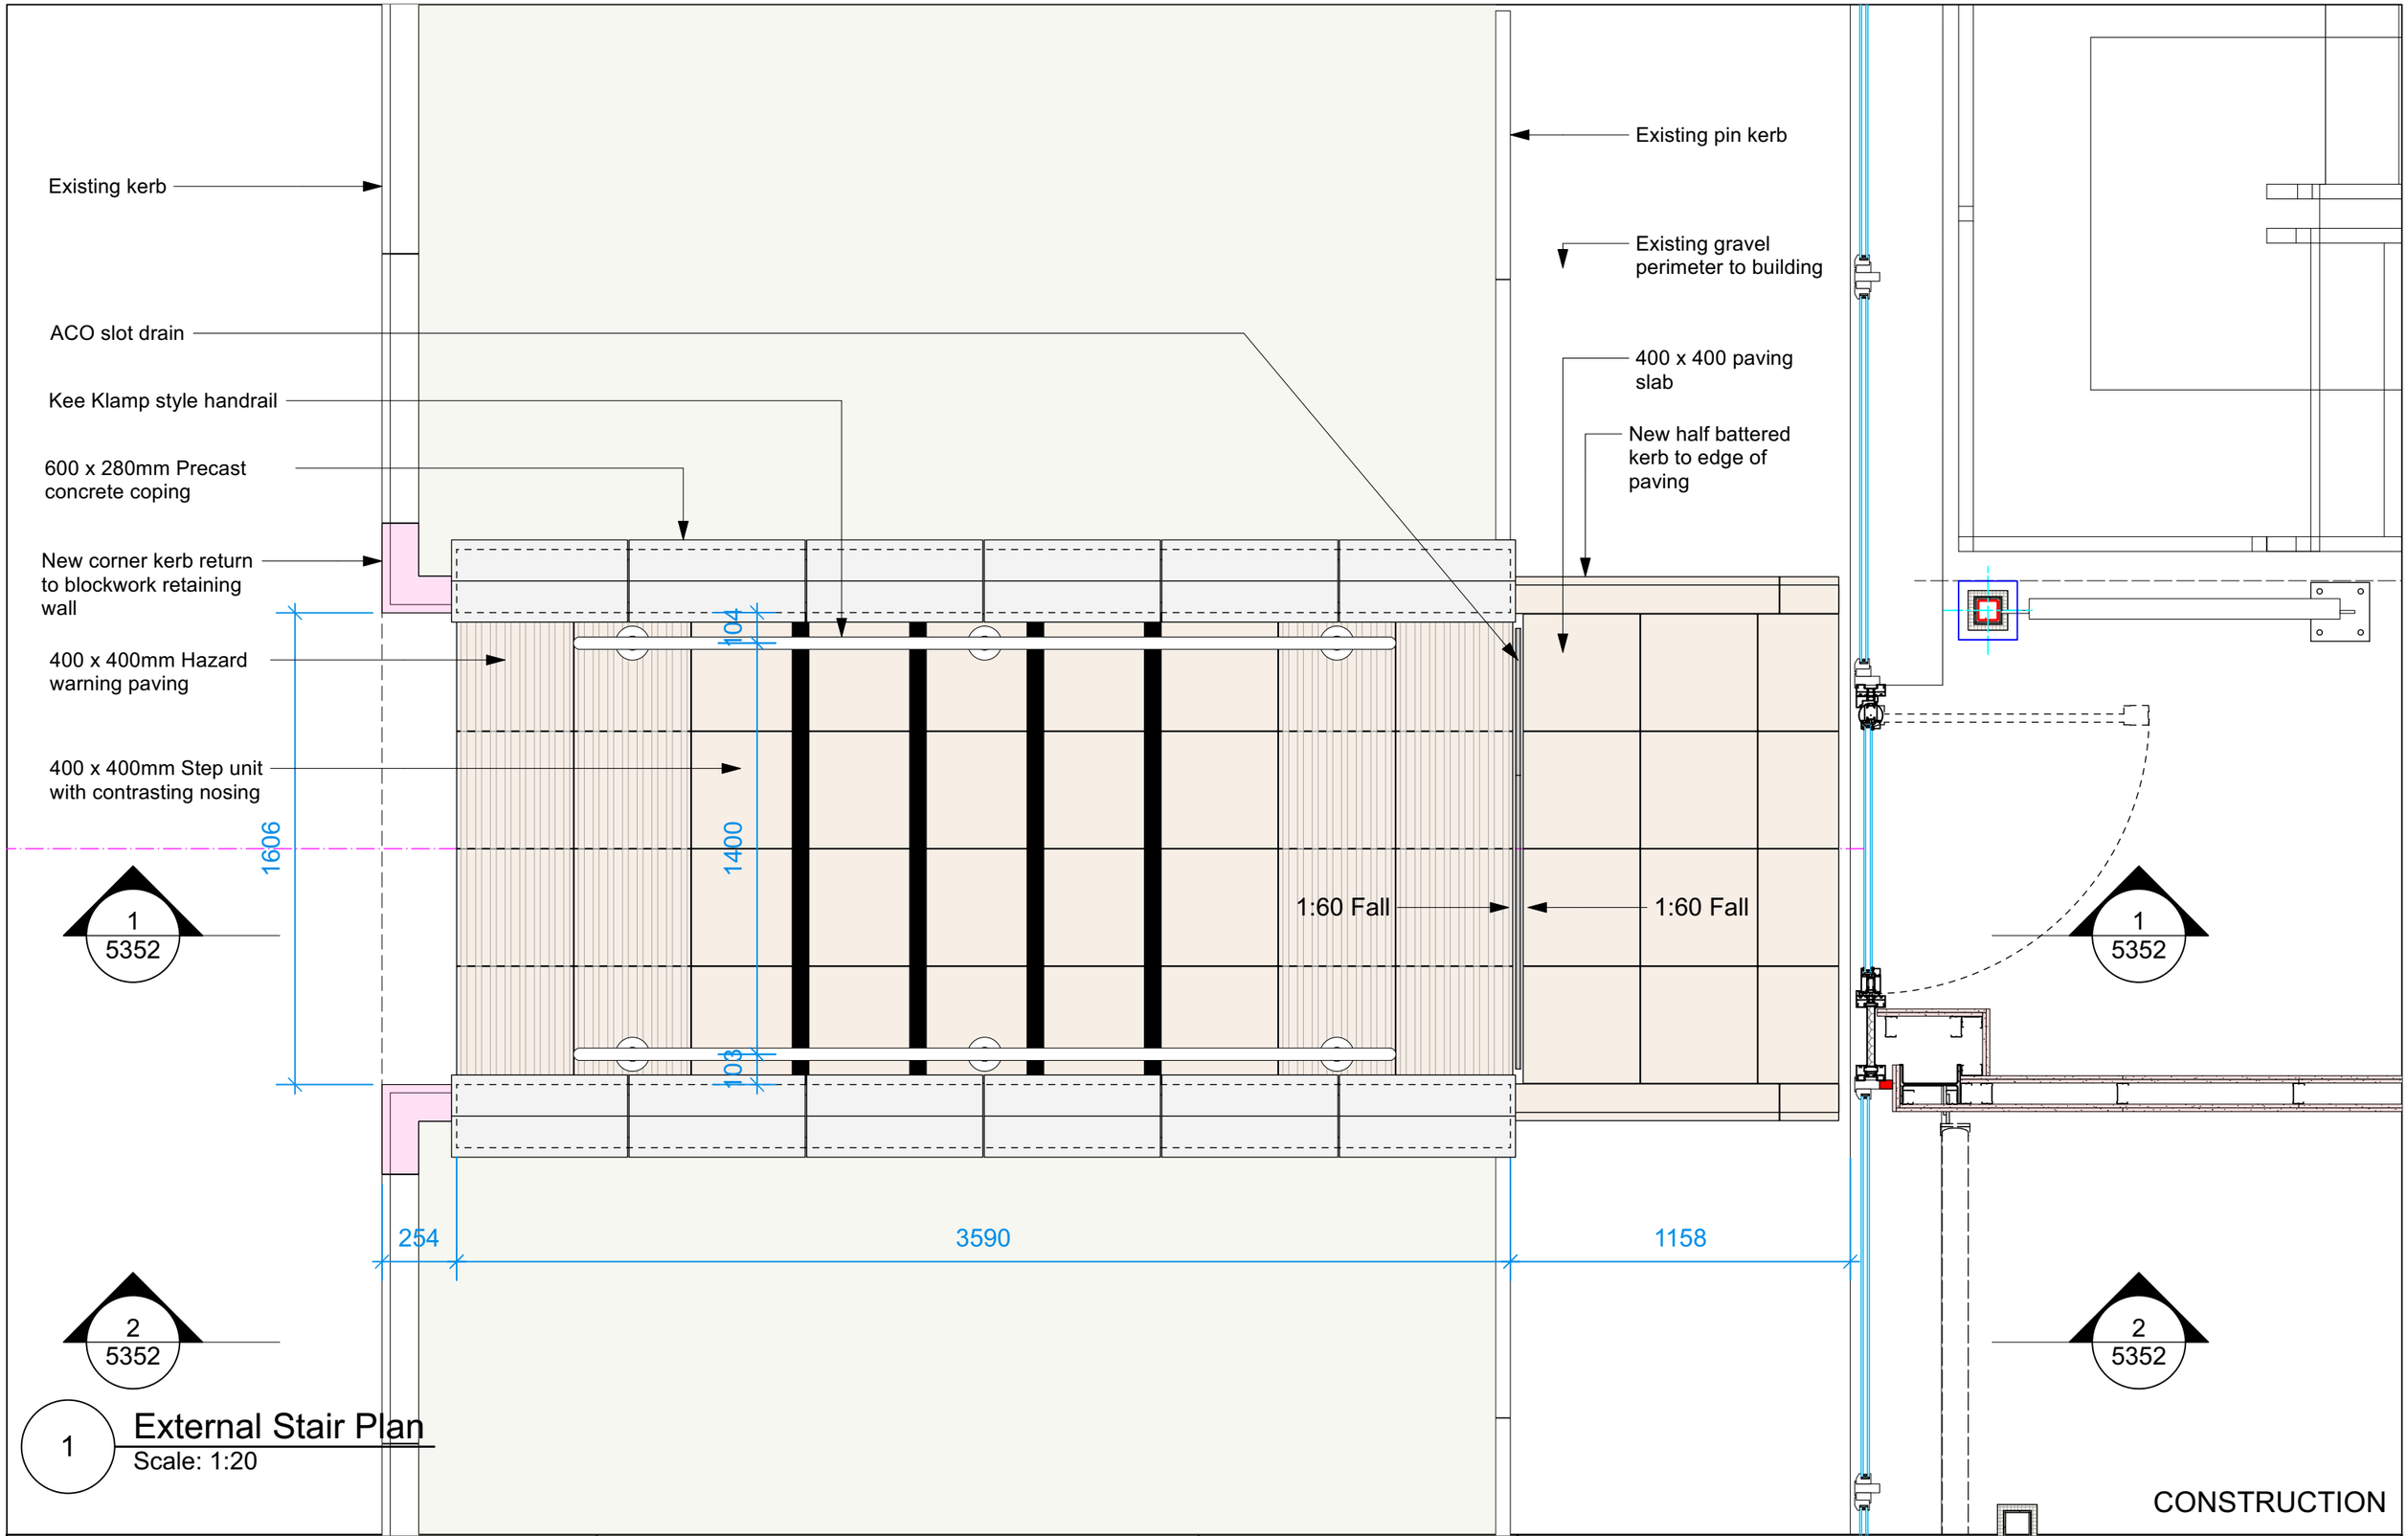

1 External Stair Plan
Scale: 1:20

CONSTRUCTION

No.	Date	Dr/Ch	Revision Notes
C1	30/10/2023	SMc	Construction Issue

Project Title
Bluemay Mezzanine Deck
Project Client
Bluemay c/o Beard Construction
Suitability
Code - Description
S0 INITIAL STATUS

Sheet Scale: 1:20 @ A3
Date: 30/10/2023
Drawn By: SMc
Reviewed By:

Copyright. Check all dimensions on site. Do not scale this drawing. This drawing is only to be used on the site for which designed.

Sheet No.
Project ID - Originator - Volume - Level - Type - Role - Number
2043-CMS-XX-XX-DR-A-5350

Rev C1

Sheet Title
External Stair Plan - Option 1

26 Martingate, Corsham, Wiltshire, SN13 0HL, Web: www.cms-group.co, Tel: 01249 701333

CMS Architects