This drawing is the copyright of Roberts Limbrick Ltd and should not be reproduced in whole or in part or used in any manner whatsoever without their written permission.

Do Not scale off this drawing, use only figured dimensions and report any discrepancies or omissions to the Architect immediately.

rev.	date	description
A	09.01.2023	Site plan has been amended.
B	NOV. '23	Indicative PV panels areas have been added. Minor amendments to Unit 2 layout, feature metal flashing has been amended.

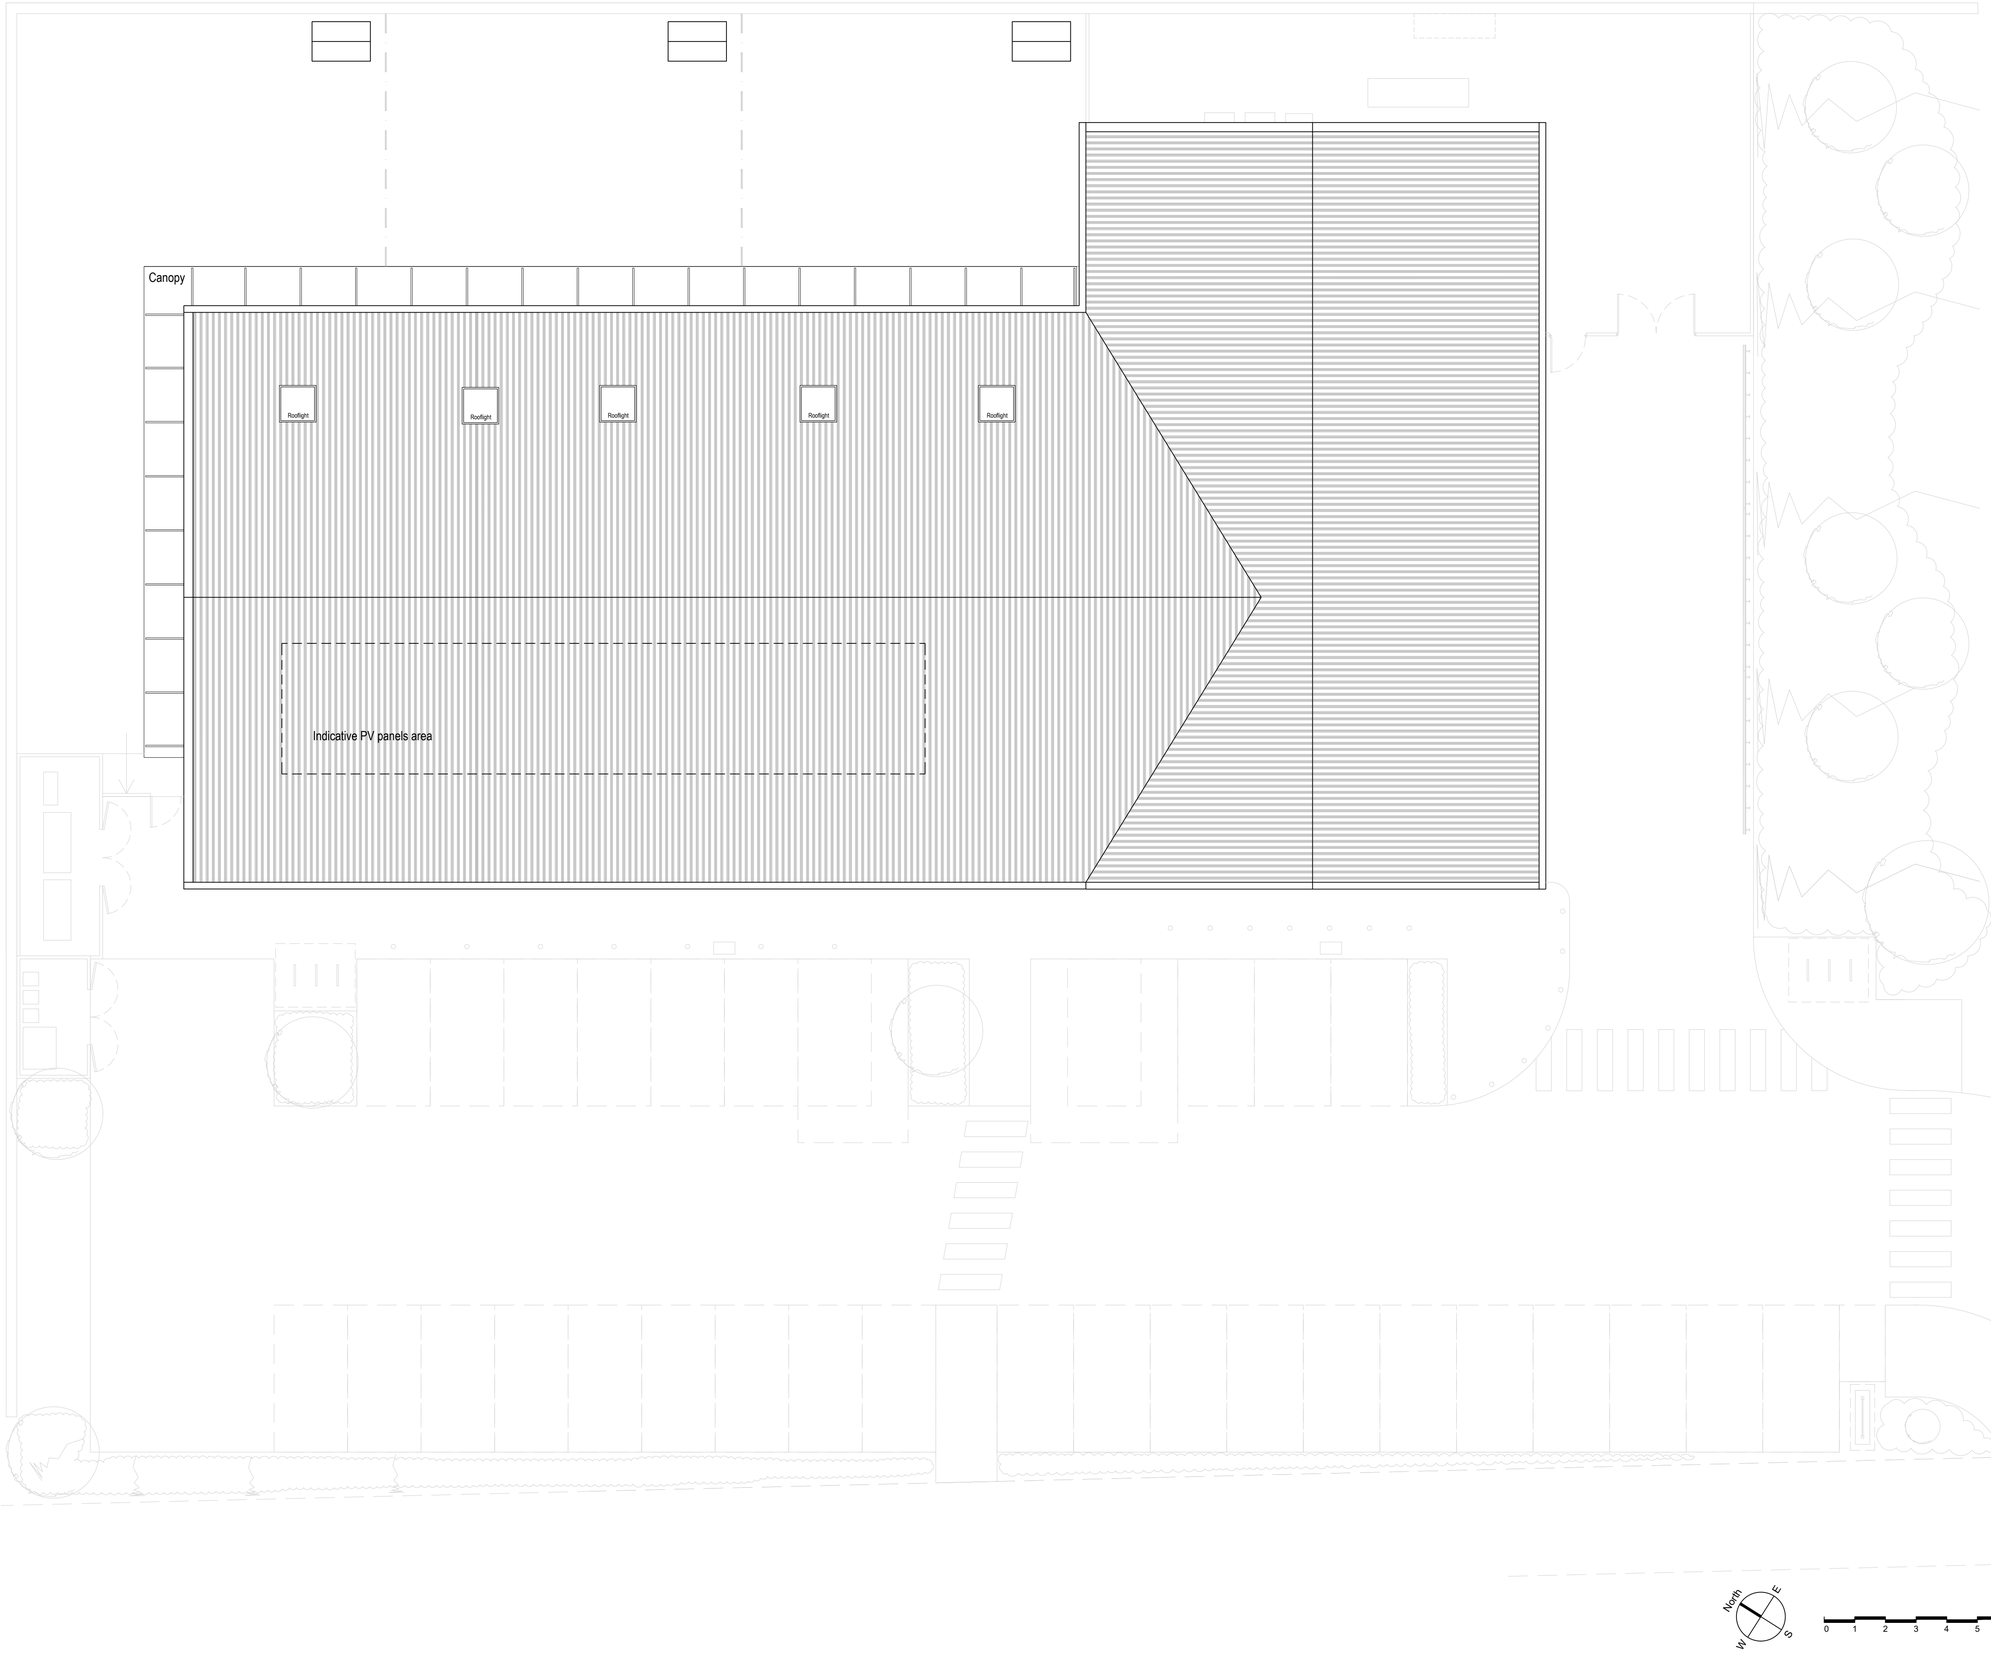

Robert Hitchins
The Complete Development Solution

Roberts Limbrick

project
Spitfire Road Local Centre
Calne, Wiltshire
-
-

client
Robert Hitchins Ltd

drawing
Proposed Roof Plan
-
-
-

status
Planning

ROBERTS LIMBRICK LTD

The Carriage Building, Bruton Way, Gloucester, GL1 1DG ■
The Estates Office, 25 - 26 Gold Tops, Newport, NP20 4PG □

T. 03333 405 500
mail@robertslimbrick.com
www. robertslimbrick.com

Registered Office : England No. 06658029

scale 1/100 @ A1

date 24/10/22 **author** IK

project	drg no.	rev.
9311	PL11	B