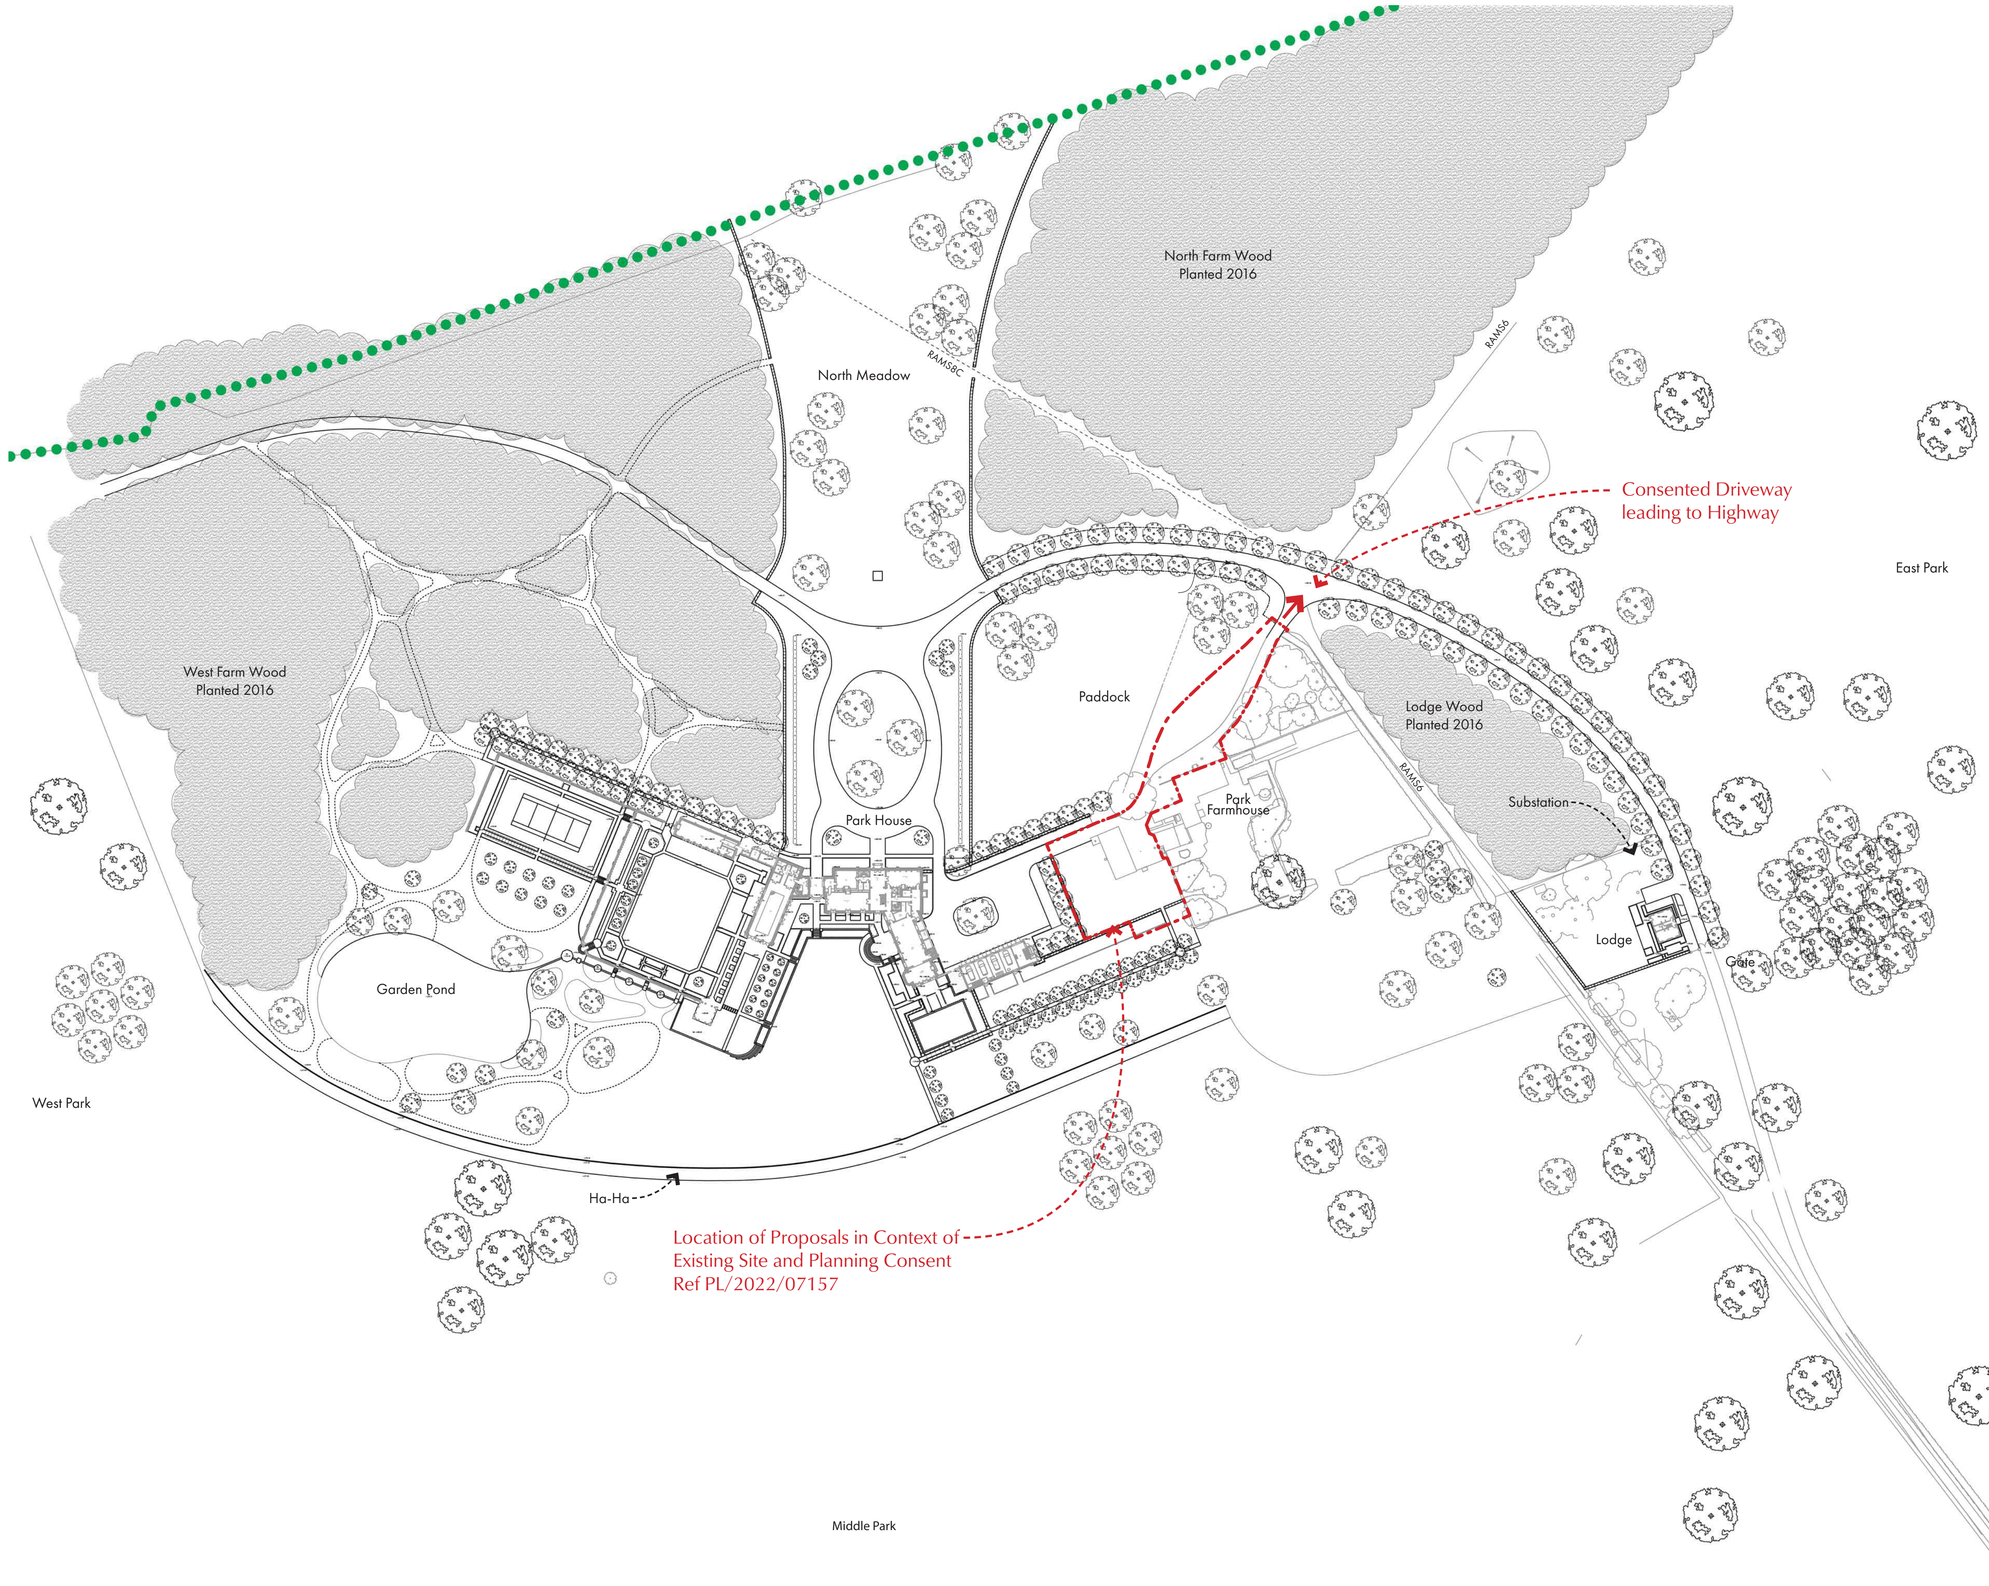

Note: This Drawing is an extract from PLAN_12A approved as part of Planning Consent Ref PL/2022/07157

Rev B - 17th November 2023
Site Name Corrected

Rev A - 17th October 2023
Notes added

Colson Stone Practice
Landscape Architecture

3 The Crescent, Taunton, Somerset
United Kingdom TA1 4EA

cs@colsonstone.co.uk
+44 (0)1823 332883

Project:
Old Park Farm, Ramsbury
Wiltshire

Drawing:
Proposed Maintenance Yard and Revised Driveway - Context

Scale:	1:200 @ A1	Drawing Number:	**PLAN/21**
Drawn by:	CMLS		
Job No:	492	Rev:	**B**
Date:	8th October 2023		