EXISTING ELEVATIONS

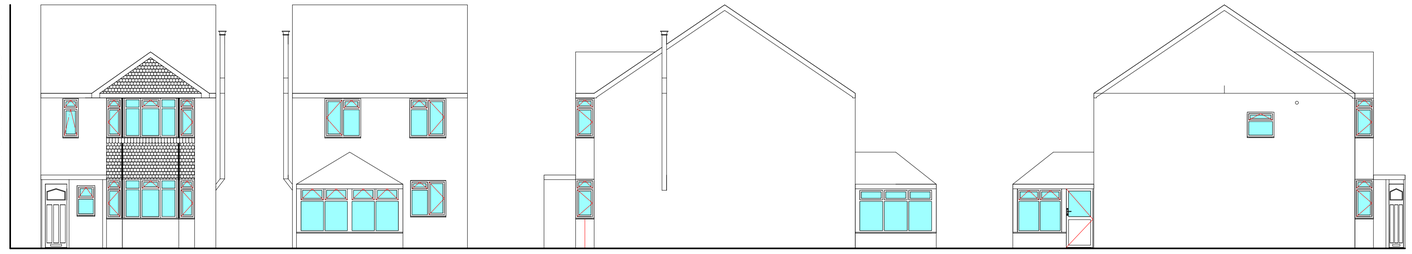

EXISTING FRONT | EXISTING REAR | EXISTING SIDE (RIGHT) | EXISTING SIDE (LEFT

PROPOSED ELEVATIONS

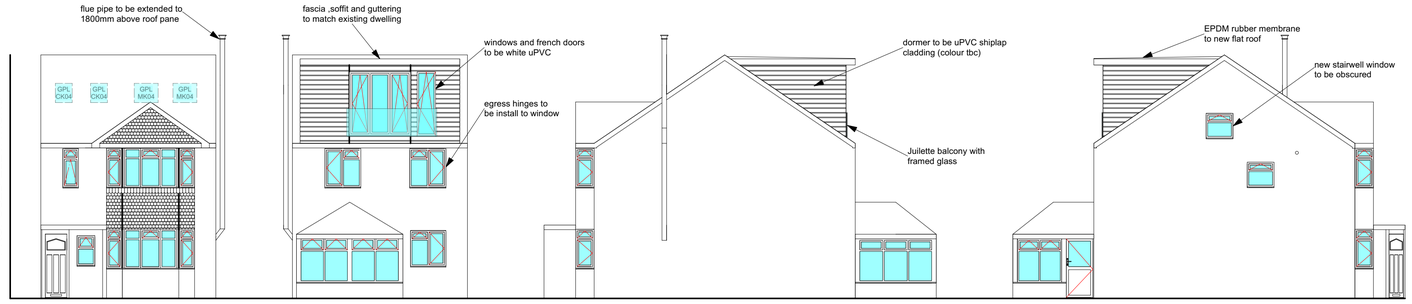

PROPOSED FRONT | PROPOSED REAR | PROPOSED SIDE (RIGHT) | PROPOSED SIDE (LEFT

	NAME	DATE
DESIGNED	SAM COUCH	26/10/2023
DRAWN	SAM COUCH	26/10/2023
AMENDED	SAM COUCH	30/11/2023
STANDARD		
APPROVED		

1m 2m 3m 4m 5m 6m 7m 8m 9m 10m

TITLE	PROPOSED LOFT CONVERSION
ADDRESS	35 LUXFIELD ROAD, WARMINSTER

Planning (B) - Elevations

SCALE 1:100 @ A1 SHEET 1 OF 1

novo
Construction & Development