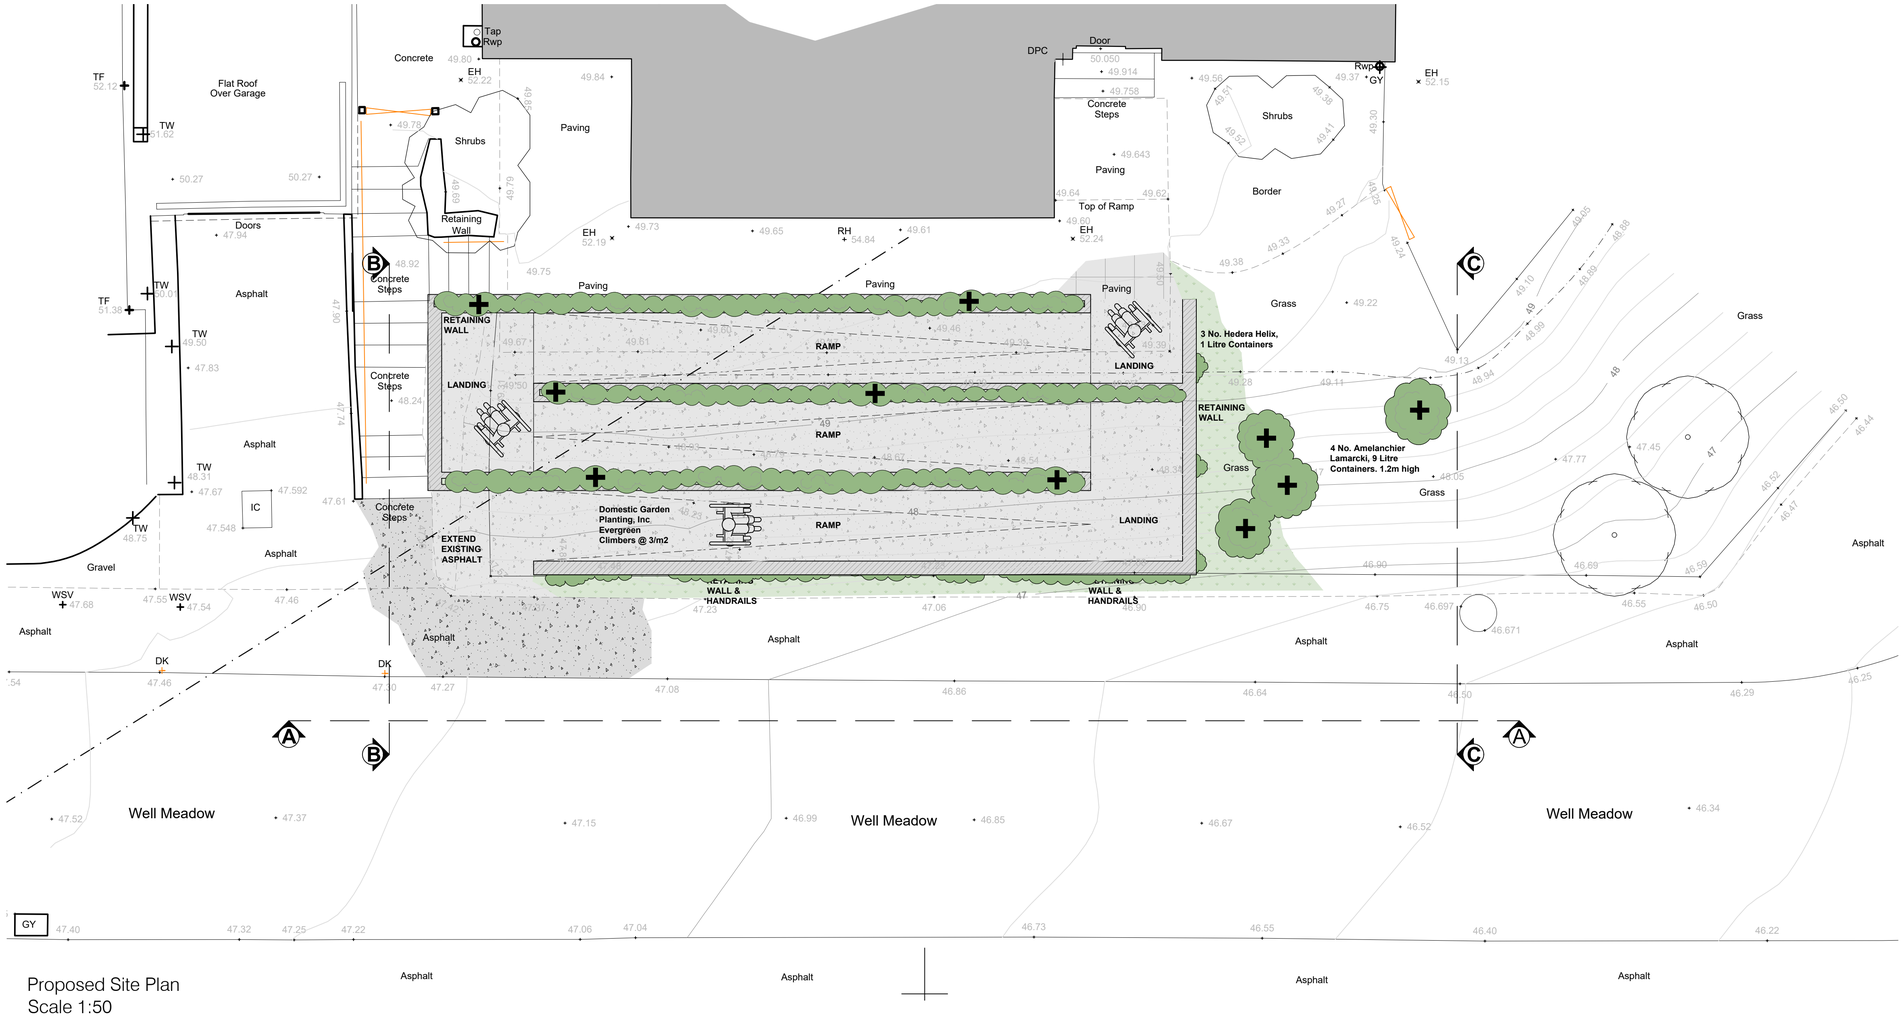

Proposed Site Plan
Scale 1:50

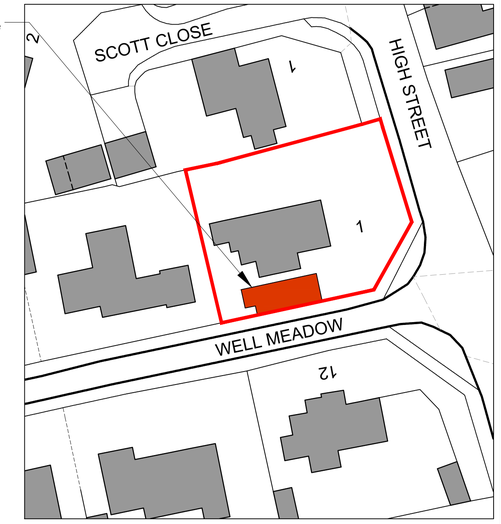

Proposed Block Plan
Scale 1:500

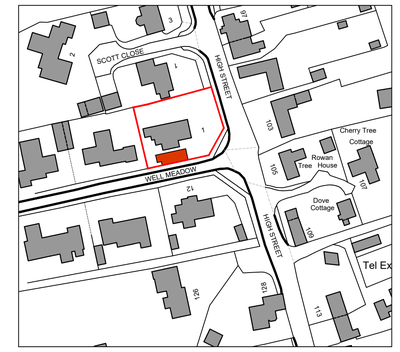

Proposed Location Plan
Scale 1:1250

0 1 2 3 4 5
1:100 - Metres
0 1 2
1:50 - Metres
0 5 10 15 20 25
1:500 - Metres
0 10 20 30 40 50 60
1:1250 - Metres

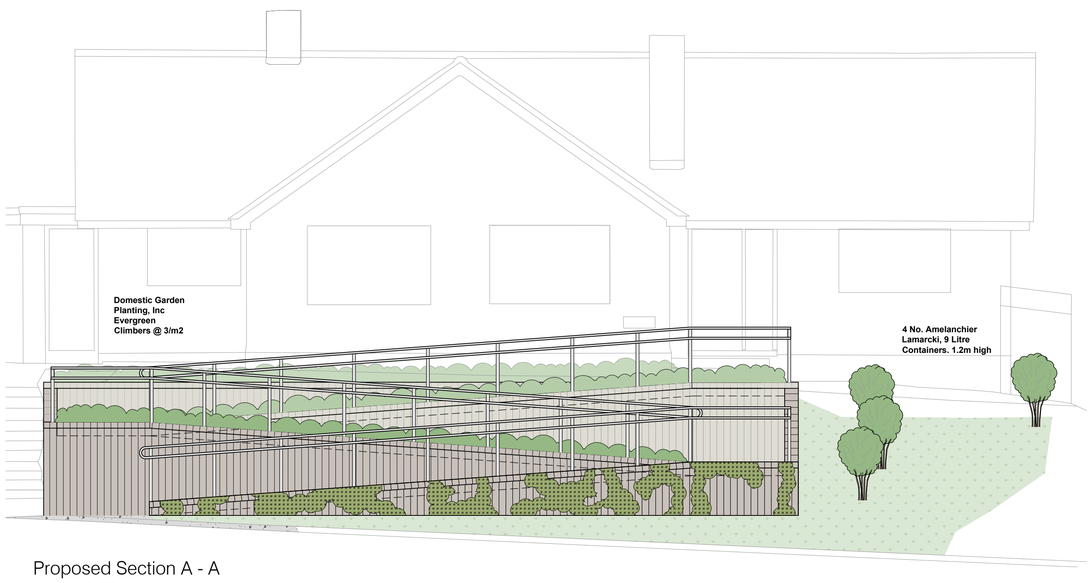

Proposed Section A - A
Scale 1:50
(Front Elevation)

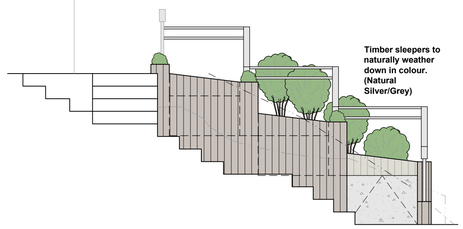

Proposed Section B - B
Scale 1:50
(Side Elevation)

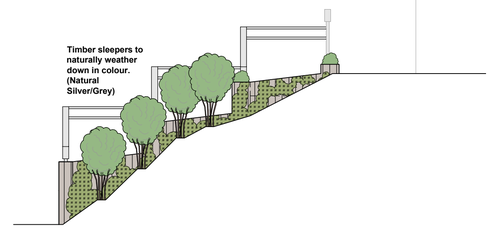

Proposed Section C - C
Scale 1:50
(Side Elevation)

Drawing for planning purposes only.
Not to be used for construction.

Tuttle architectural services
Ground Floor
6 Pelhams Court
Marlborough
Wiltshire SN8 2AG
T. 01672 518 278
E. info@tuttlearchserv.co.uk
facebook.com/tuttlearchserv
W. tuttlearchserv.co.uk

Job Title
Proposed External Wheelchair Access (Front Garden)
@ 1 Well Meadow, Burbage, Wiltshire, SN8 3AD

For Mr & Mrs Toller

Drawing Title
Proposed Ground Floor/Site Plan &
Sections A - A, B - B, C - C, Block & Location Plan

DRAWING NUMBER	REV
1 Well Meadow - 04	B

REVISIONS
A - Minor Amendments to Client comments
B - Amendments to DLA comments

SCALE	DATE	DRAWN BY	PAPER SIZE	JOB No.
As Indicated	July 2023	MCW	A1	1487