SCALE BAR

0 5m 10m 15m 20m 25m

NORTH

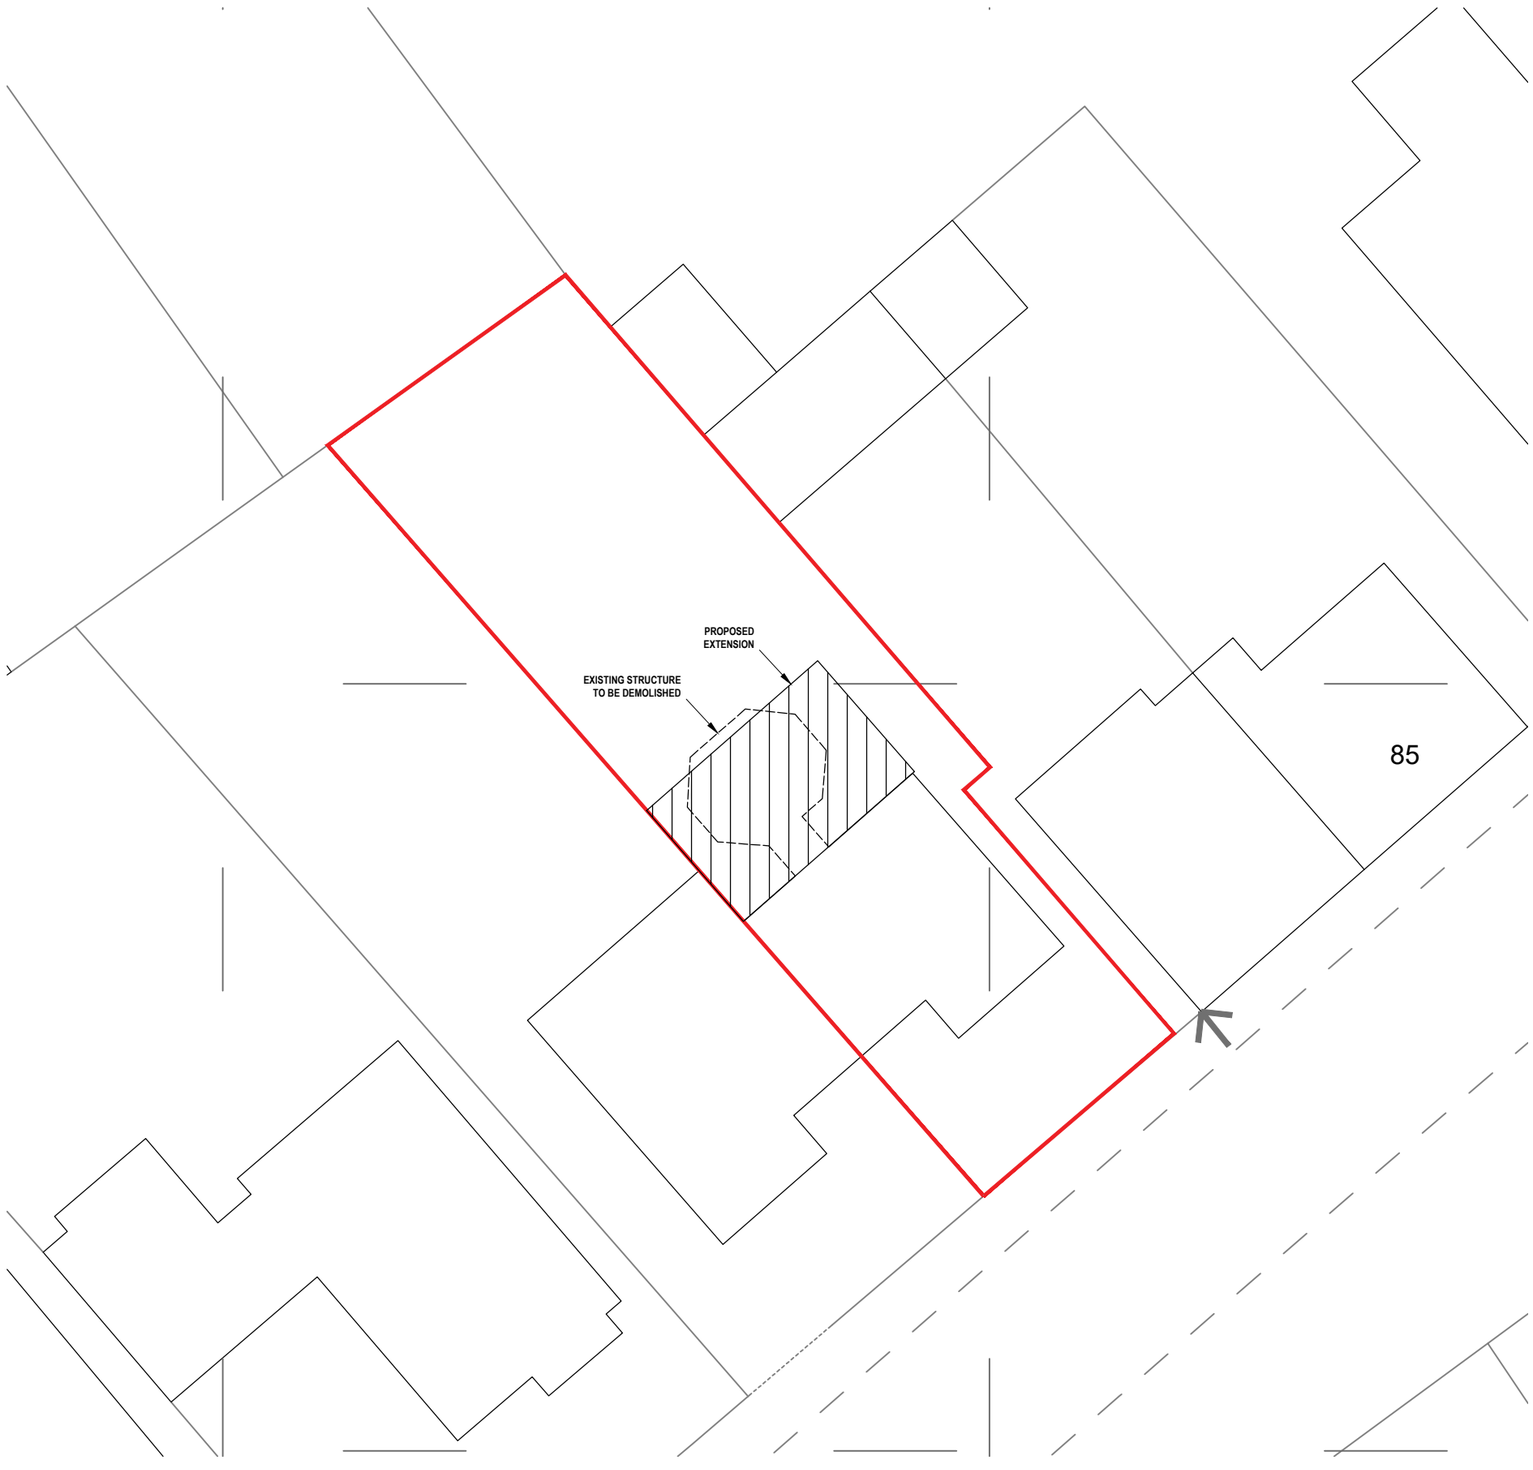

SITE LAYOUT

(SCALE 1:200)

SCALE BAR

0 25m 50m 75m 100m

NORTH

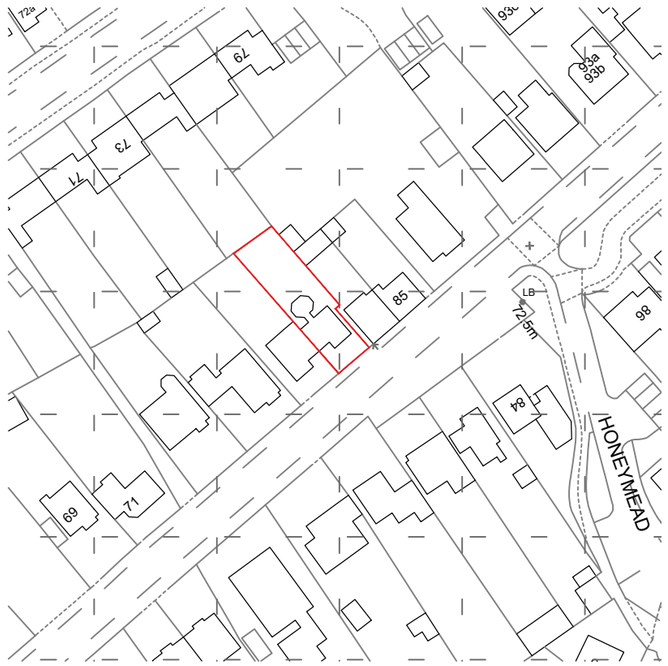

BLOCK PLAN

(SCALE 1:1250)

Rev.	Date.	Details.	By.	Chk.

Amendments

Project:

81 Oxford Rd, Calne
SN11 8AQ

Title:

Block Plan / Site Layout

Drawn:	Checked:	Scale(s) at A3:	
OP	CDL	AS SHOWN	
Date:	RVW Job N°:	Revision:	Suitability:
Nov '23	**P0015**	**P0**	**S0**

Drawing Status: **PRELIMINARY**

Drawing N°: **P0015-AT-ZZ-ZZ-DR-A-00003**