

FRONT ELEVATION - NORTH WEST

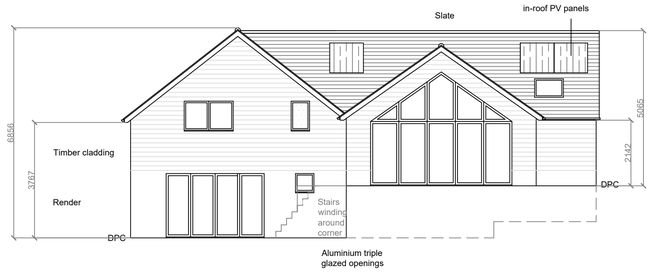

REAR ELEVATION - SOUTH EAST

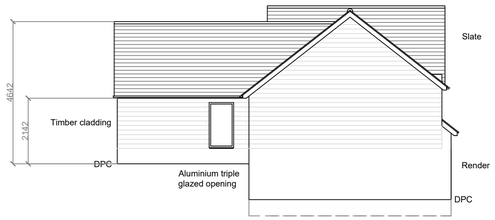

SIDE ELEVATION - NORTH EAST

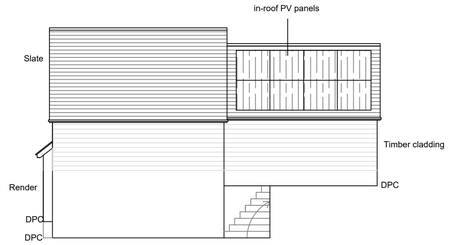

SIDE ELEVATION - SOUTH WEST

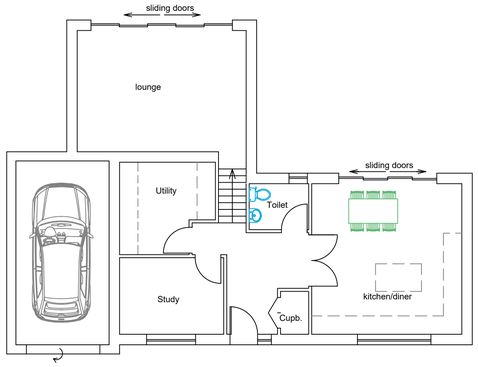

GROUND FLOOR

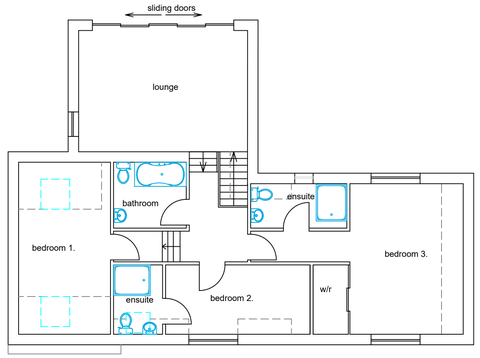

UPPER FLOOR

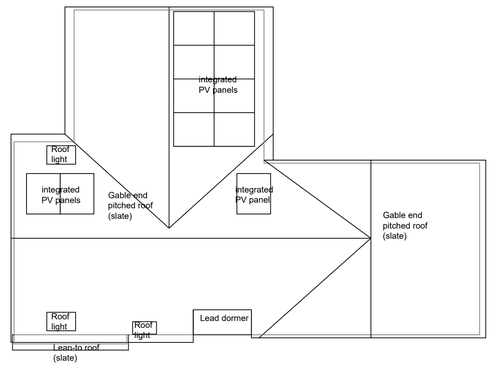

ROOF PLAN

Scale 1:100

0 1 2 3 4

POPE plan & build

Address:
Brindisi, Pollen Lane
Figheldean
SP4 8JR

Title:
Proposed detached chalet bungalow
to replace existing bungalow

Date:	Scale:	Drawing no:	Drawn by:
Nov 2023	1:100	01/23	Rita Pope