

Materials:
① Brickwork
② Brick and stone
③ Thatch
④ Timber cladding
⑤ Clay Single Roman tiles

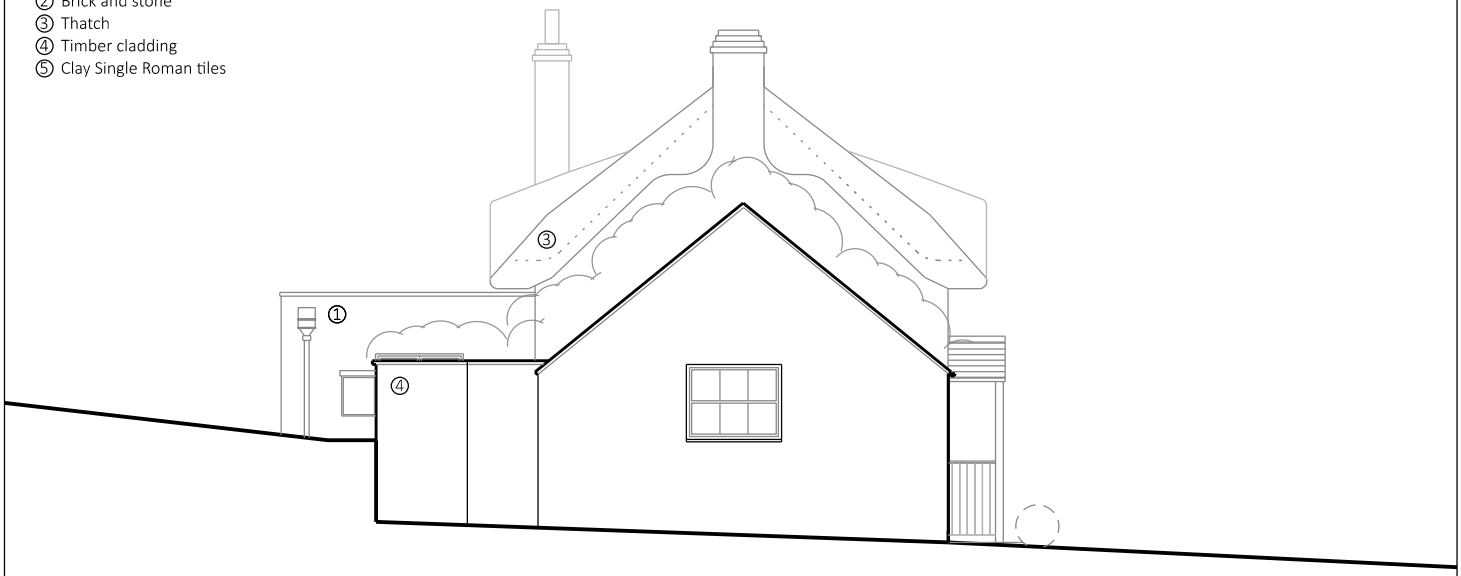

Side elevation - North

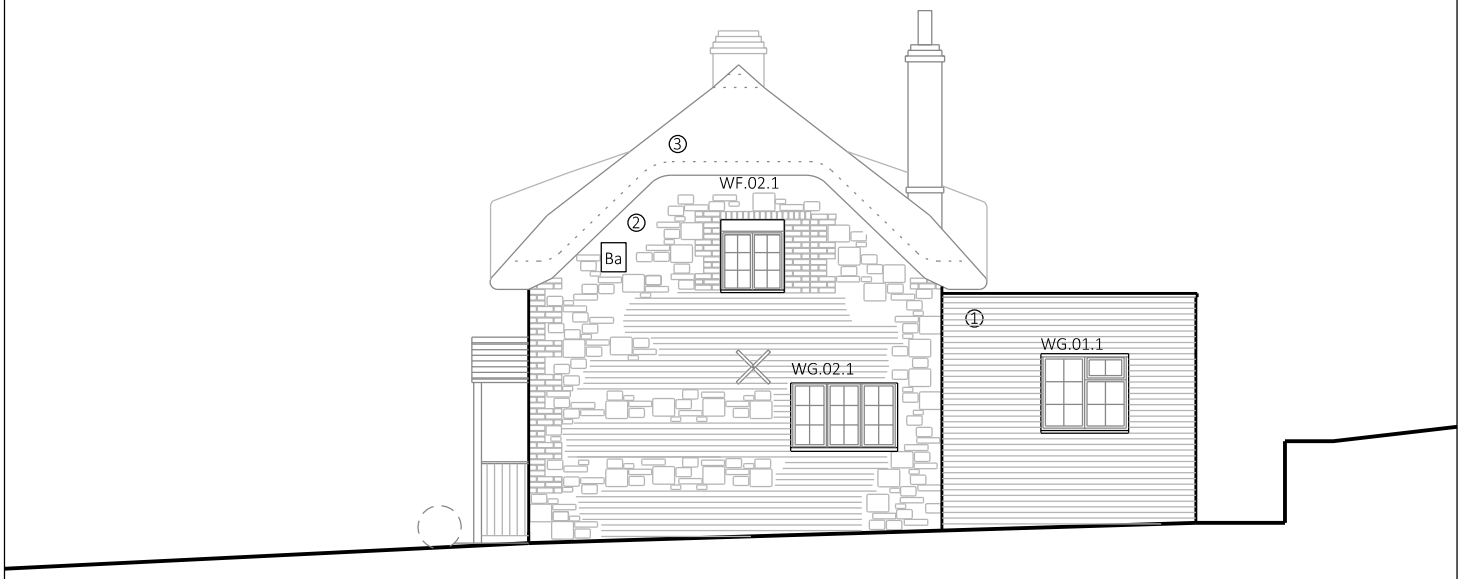

Side elevation - South

NOTE:
Overall height to ridge not surveyed,
drawn from photographs
Ba - bat box position

0 4.0m

REV	DATE	NOTES
D	30.11.23	Bat box position added

Contractors must check all dimensions on site.
Only figured dimensions are to be worked from.
Discrepancies must be reported before proceeding.
This drawing is copyright. ©

SCALE
1:100@A4

DATE
Nov 2020

DRAWING NO. REV.
34-E-02 D

PROJECT
Box Cottage, Potterne

CLIENT
Jenny Webb

DRAWING TITLE
Existing side elevations

Anna Hammond **Architect**

5 Springfield, Norton St Philip, Bath, BA2 7NR
T: 01373 834439 M: 0772 941 1360
E: annahammond@ymail.com